9-11 MADISON AVENUE
TORONTO ESTONIAN CULTURAL CENTRE
9 MADISON AVENUE
TORONTO, ONTARIO

CITY OF TORONTO

KA Project No: 1309
Issue for Site Plan Approval: March 23, 2018

Consultants

STRUCTURAL
Entuitive

MECHANICAL & ELECTRICAL
Smith + Anderson

CIVIL
MGM Consulting Inc.

TRAFFIC
BA Consulting Group Ltd.

COSTING
A.W. Hooker Associates Ltd.

HERITAGE
Robyn Mueller Architect

LANDSCAPE
North Design Office

ka
kuwabara architects
5-99 MORROW AVENUE TEL - 416 - 504 - 9998
SUITE 502 TORONTO FAX - 416 - 504 - 9999
CANADA M6R 4Y6 office@kuwabara-architects.com

1 / A0.01 AERIAL VIEW OF SITE | EAST
NTS

ka
KAROUNOS ARCHITECTS
8-44 MONARCH AVENUE TEL - 416 . 504 . 6666
SUITE 302 TORONTO FAX - 416 . 504 . 6666
CANADA M6N 5Y4 info@karounosArchitects.com

General Notes

General Contractor must check and verify all dimensions before proceeding with the Work.
DO NOT SCALE DRAWINGS

These documents are the sole property of the Architect and must not be reproduced without prior written consent.

Notes

Rev.#	Description	Date
01	ISSUED FOR SITE PLAN APP.	2018.05.25

Consultants

STRUCTURAL
EnerBrite

MECHANICAL & ELECTRICAL
Smith + Andersen

CIVIL
MGM Consulting Inc.

TRAFFIC
BA Consulting Group Ltd.

COSTING
A.W. Hooker Associates Ltd.

HERITAGE
Robyn Hunter Architect

LANDSCAPE
North Design Office

8-11 MADISON AVENUE
TORONTO ESTONIAN CULTURAL CENTRE

BUILDING PERSPECTIVES

Project Number: 1303
Drawing Scale: NTS
Date: MAY. 25, 2018
File Name: P:
Drawn By: PD
Reviewed By: AK

A0.01

1 / A0.02 STREET FRONTAGE | NORTH ON MADISON AVE.
NTS

ka
KNOBEL ARCHITECTS
848 MANNING AVENUE TEL : 416 504 - 8888
SUITE 302 TORONTO FAX : 416 504 - 8889
ONTARIO M6G 2V8 office@kgarchitects.com

General Notes

General Contractor must check and verify all dimensions before proceeding with the Work.
DO NOT SCALE DRAWINGS.

These documents are the sole property of the Architect and must not be reproduced without prior written consent.

Notes

Rev.#	Description	Date
01	ISSUED FOR SITE PLAN APP.	2018.05.25

Consultants

STRUCTURAL
Entuitive

MECHANICAL & ELECTRICAL
Smith + Andersen

CIVIL
MGM Consulting Inc.

TRAFFIC
BA Consulting Group Ltd.

COSTING
A.W. Hooker Associates Ltd.

HERITAGE
Robyn Hunter Architect

LANDSCAPE
North Design Office

5-11 MADISON AVENUE
TORONTO ESTONIAN CULTURAL CENTRE

BUILDING PERSPECTIVES

Project Number: 1303
Drawing Scale: NTS
Date: MAY. 25, 2018
File Name: P:
Drawn By: PD
Reviewed By: AK

A0.02

1 / A0.03 LOBBY INTERIOR VIEW | MAIN ENTRANCE
NTS

ka
KARAKOR ARCHITECTS
9-45 MANSION AVENUE TEL : 416 . 504 . 8888
SUITE 302 TORONTO FAX : 416 . 504 . 8889
CANADA M6H 5T2 office@karakorarchitects.com

General Notes

General Contractor must check and verify all dimensions before proceeding with the Work.
DO NOT SCALE DRAWINGS.

These documents are the sole property of the Architect and must not be reproduced without prior written consent.

Notes

Rev #	Description	Date
01	ISSUED FOR SITE PLAN APP.	2018.08.23

Consultants

STRUCTURAL
Entuitive

MECHANICAL & ELECTRICAL
Smith + Andersen

CIVIL
MGM Consulting Inc.

TRAFFIC
BA Consulting Group Ltd.

COSTING
A.W. Hooker Associates Ltd.

HERITAGE
Robyn Hunter Architect

LANDSCAPE
North Design Office

9-11 MANSION AVENUE
TORONTO ESTONIAN CULTURAL CENTRE

BUILDING PERSPECTIVES

Project Number: 1303
Drawing Scale: NTS
Date: MAY. 23, 2018
File Name: P:
Drawn By: PD
Reviewed By: AK

A0.03

1 / A0.04 MAIN HALL INTERIOR VIEW TOWARDS COURTYARD
NTS

ka
KAVANAGH ARCHITECTS
5-49 MORROW AVENUE TEL : 416 . 504 . 8998
SUITE 300 TORONTO FAX : 416 . 504 . 8998
ONTARIO M6N 5V8 office@kavanagharchitects.com

General Notes

Contractor must check and verify all dimensions before proceeding with the Work.
DO NOT SCALE DRAWINGS.

These documents are the sole property of the Architect and must not be reproduced without prior written consent.

Notes

Rev #	Description	Date
01	ISSUED FOR SITE PLAN APP.	2018.05.25

Consultants

STRUCTURAL
Entuitive

MECHANICAL & ELECTRICAL
Smith + Andersen

CIVIL
MGM Consulting Inc.

TRAFFIC
BA Consulting Group Ltd.

COSTING
A.W. Hooker Associates Ltd.

HERITAGE
Robyn Hunter Architect

LANDSCAPE
North Design Office

5-11 MORROW AVENUE
TORONTO ESTONIAN CULTURAL CENTRE

BUILDING PERSPECTIVES

Project Number: 1303
Drawing Scale: NTS
Date: MAY. 25, 2018
File Name: P:
Drawn By: PD
Reviewed By: AK

A0.04

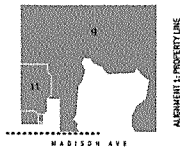

ALIGNMENT 1: PROPERTY LINE

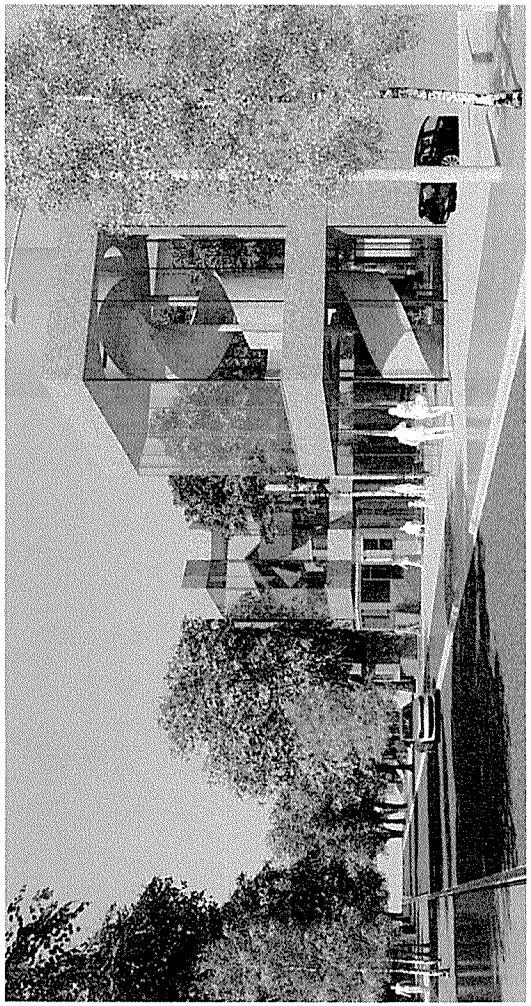

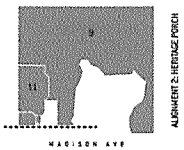

ALIGNMENT 2: HERITAGE PORCH

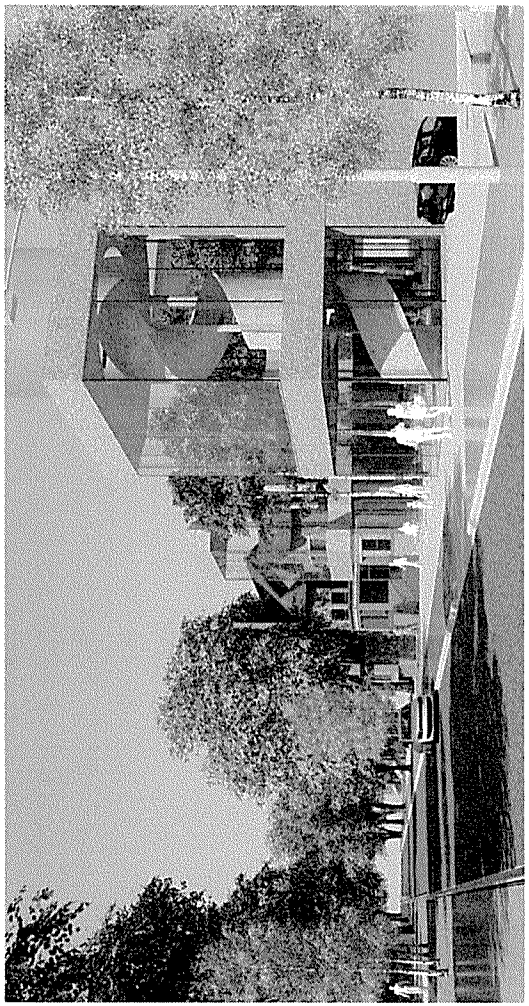

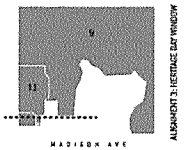

ALIGNMENT 3: HERITAGE BAY WINDOW

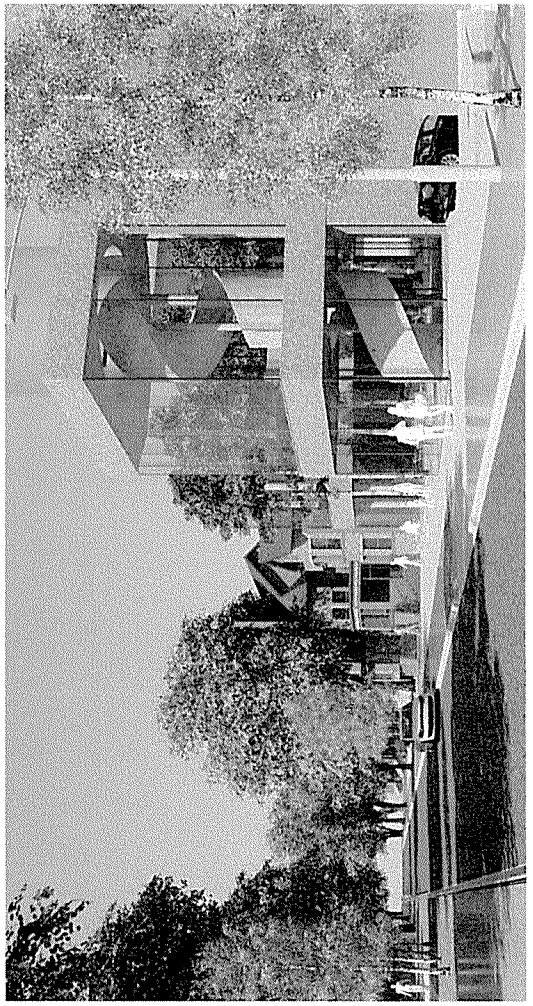

ka
KARIOUK ARCHITECTS
[illegible] TEL : 416 . 594 . 8998
[illegible] FAX : 416 . 594 . 8999
[illegible]

General Notes

General Contractor must check and verify all dimensions before proceeding with the Work.
DO NOT SCALE DRAWINGS

These documents are the sole property of the Architect and must not be reproduced without prior written consent.

Notes

No #	Description	Date
01	MMOD FOR SITE PLAN APP.	2015.05.25

Consultants

STRUCTURAL
Tokalon

MECHANICAL & ELECTRICAL
Smith + Andersen

CIVIL
MGM Consulting Inc.

TRAFFIC
BA Consulting Group Ltd.

COSTING
A.W. Hooker Associates Ltd.

HERITAGE
Robyn Hunter Architect

LANDSCAPE
North Design Office

[illegible]
TORONTO ESTONIAN CULTURAL CENTRE

BUILDING PERSPECTIVES

Project Number: 1303
Drawing Scale: 1/2"
Date: MAY, 25, 2015
File Name: P-
Drawn By: PD
Reviewed By: AK

A0.05

1 SITE LOCATION PLAN
A1.01 1:1500

Name of Practice:
Kongats Architects
2-23 Morrow Avenue
Toronto, ON M6R 2H9
t. 416.504.8998
f. 416.504.6556

Name of Project:
Estonian Centre

Location:
9-11 Madison Avenue
Toronto, Ontario
M5R-2S2

Item	Ontario Building Code Data Matrix Parts 3 or 9					Building Code Reference (References are to Division B unless noted [A] for Division A or [C] for Division C. ✓ Part 3	☐ Part 9
1	Project Description:		✓ New ✓ Addition ☐ Change of Use ✓ Alteration	☐ Part 11 11.1 to 11.4		✓ Part 3 1.1.2. [A]	☐ Part 9 1.1.2. [A] & 9.10.1.3.
2	Major Occupancy(s)	Assembly use / D – Business use			1 hour separation	3.1.2.1.(1)	9.10.2.
3	Building Area (m²)	Existing 115 m²	New 995 m²	Total 1,110 m²		1.4.1.2. [A]	1.4.1.2. [A]
4	Gross Area	Existing 456 m²	New 2,314 m²	Total 2,770 m²		1.4.1.2. [A]	1.4.1.2. [A]
5	Number of Storeys	Above grade 3		Below grade 1		1.4.1.2. [A]&3.2.1.1.	1.4.1.2[A] & 9.10.4
6	Number of Streets/Fire Fighter Access 1					3.2.2.10. & 3.2.5.	9.10.20.
7	Building Classification 3.2.2.24 Group A Div.2 up to 6 storeys, any area sprinklered					3.2.2.20.-.83	9.10.2.
8	Sprinkler System Proposed		✓ entire building ☐ selected compartments ☐ selected floor areas ☐ basement ☐ in lieu of roof rating ☐ not required			3.2.2.20.-.83 3.2.1.5. 3.2.2.17. INDEX	9.10.8.2. INDEX
9	Standpipe required		✓ Yes ☐ No			3.2.9.	N/A
10	Fire Alarm required		✓ Yes ☐ No			3.2.4.	9.10.18.
11	Water Service/Supply is Adequate		✓ Yes ☐ No			3.2.5.7.	N/A
12	High Building		☐ Yes ✓ No			3.2.6.	N/A
13	Construction Restrictions Actual Construction	☐ Combustible permitted ☐ Combustible	✓ Non-combustible required ☐ Non-combustible	☐ Both ☐ Both		3.2.2.20.-.83	9.10.6.
14	Importance Category	☐ Low	✓ Normal	☐ High	☐ Post-disaster	4.1.2.1.(3) 5.2.2.1.(2)	9.4.1.1, 4.1.2.1.(3) 5.2.2.1.(2)
	Site Class (A,B,C,D,E from Geotechnical Report) Need geotechnical report					4.1.8.4.	4.1.8.4
	Earthquake importance factor (I_E) 1.0					T.4.1.8.5.	T.4.1.8.5.
	Acceleration based coefficient (Fa) Need Geotechnical report					T.4.1.8.4.B	T.4.1.8.4.B
	5% Spectral Response Acceleration Sa (0.2) 0.22					4.1.8.4.(1) & SB-1, T.1.2.	4.1.8.4 (1) & SB-1, T.1.2.
	Seismic Hazard Index		I_E Fa Sa (0.2) = See above			4.1.8.18.(1)	4.1.8.18.(1)
	Design for Seismic Required for Categories 6 to 21. Table 4.1.8.18. (Equal or Above 0.357) (Yes or No) See above					4.1.8.18.(2)	4.1.8.18.(2), 9.20.1.2., 9.31.6.2.(3)
15	Mezzanine(s) Area m² N/A					3.2.1.1.(3)-(8)	9.10.4.1.
16	Occupant load based on Basement Level Ground Floor 2nd Floor 3rd Floor	✓ m²/person Business Business Events Hall Classrooms	✓ design of building Load **23** persons Load **45** persons Load **569** persons Load **155** persons			3.1.17.	9.9.1.3.
17	Barrier-free Design	✓ Yes ☐ No (Explain)				3.8.	9.5.2.
18	Hazardous Substances	☐ Yes ✓ No				3.3.1.2. & 3.3.1.19.	9.10.1.3.(4)
19	Required Fire Resistance Rating (FRR)	Horizontal Assemblies FRR (Hours)	Listed Design No. or Description (SG-2)			3.2.2.20.-.83 & 3.2.1.4.	9.10.8. 9.10.9.
		Floors 1 Hour					
		Roof 0 Hours					
		Mezzanine 1 Hour					
		FRR of Supporting Members	Listed Design No. Or Description (SG-2)				
		Floors 1 Hour	**F1b (SB-3 Table 2)**				
		Roof 0 Hours	**F1b (SB-3 Table 2)**				
		Mezzanine 1 Hour					
20	Spatial Separation – Construction of Exterior Walls					3.2.3.	9.10.14.

Wall	Area of EBF (m²)	L.D. (m)	L/H or H/L	Permitted Max. % of Openings	Proposed % of Openings	FRR (Hours)	Listed Design or Description	Comb Const	Comb. Constr. Nonc. Cladding	Non-comb. Constr.
North	391	0.43	-	0	8			No	No	Yes
South	441	0.1	-	0	0			No	No	Yes
East	640	0.17	-	0	0			No	No	Yes
West	271	10.2	-	100	60			No	No	Yes

** Sprinklered protection East/ North elevation

21 Plumbing Fixture Requirements

Male/Female Count @ 50% / 50%, except as noted otherwise	Occupant Load	BC Table Number	Fixtures Required	Fixtures Provided	Building Code Reference ✓ Part 3	☐ Part 9
Basement – Group D	23	3.7.4.7	6	7		
Ground Floor – Group D	45	3.7.4.7		2		
2nd Floor – Group A	561	3.7.4.3.D	16	18		
Group D	8					
3rd Floor – Group A	147	3.7.4.3.A	5			
Group D	8			1		
	Total		27	28		
(Adjust as Required for Additional Floors or Occupancies)						

22 Other (describe) _____

2 BUILDING CODE MATRIX
A1.01 NTS

KONGATS ARCHITECTS
2-23 MORROW AVENUE TEL - 416 . 504 . 8998
SUITE 302 TORONTO FAX - 416 . 504 . 6556
CANADA M6R 2H9 office@kongatsarchitects.com

General Notes

General Contractor must check and verify all dimensions before proceeding with the Work.
DO NOT SCALE DRAWINGS

These documents are the sole property of the Architect and must not be reproduced without prior written consent.

Notes

Rev.#	Description	Date
01	ISSUED FOR SITE PLAN APP.	03.23.2018

Consultants

STRUCTURAL
Entuitive

MECHANICAL & ELECTRICAL
Smith + Andersen

CIVIL
MGM Consulting Inc.

TRAFFIC
BA Consulting Group Ltd.

COSTING
A.W. Hooker Associates Ltd.

HERITAGE
Robyn Huether Architect

LANDSCAPE
North Design Office

9-11 MADISON AVENUE
TORONTO ESTONIAN CULTURAL CENTRE

BUILDING PERSPECTIVES

Project Number: 1303
Drawing Scale: NTS
Date: JAN. 08 2018
File Name: P:
Drawn By: PP / LA
Reviewed By: AK

A1.01

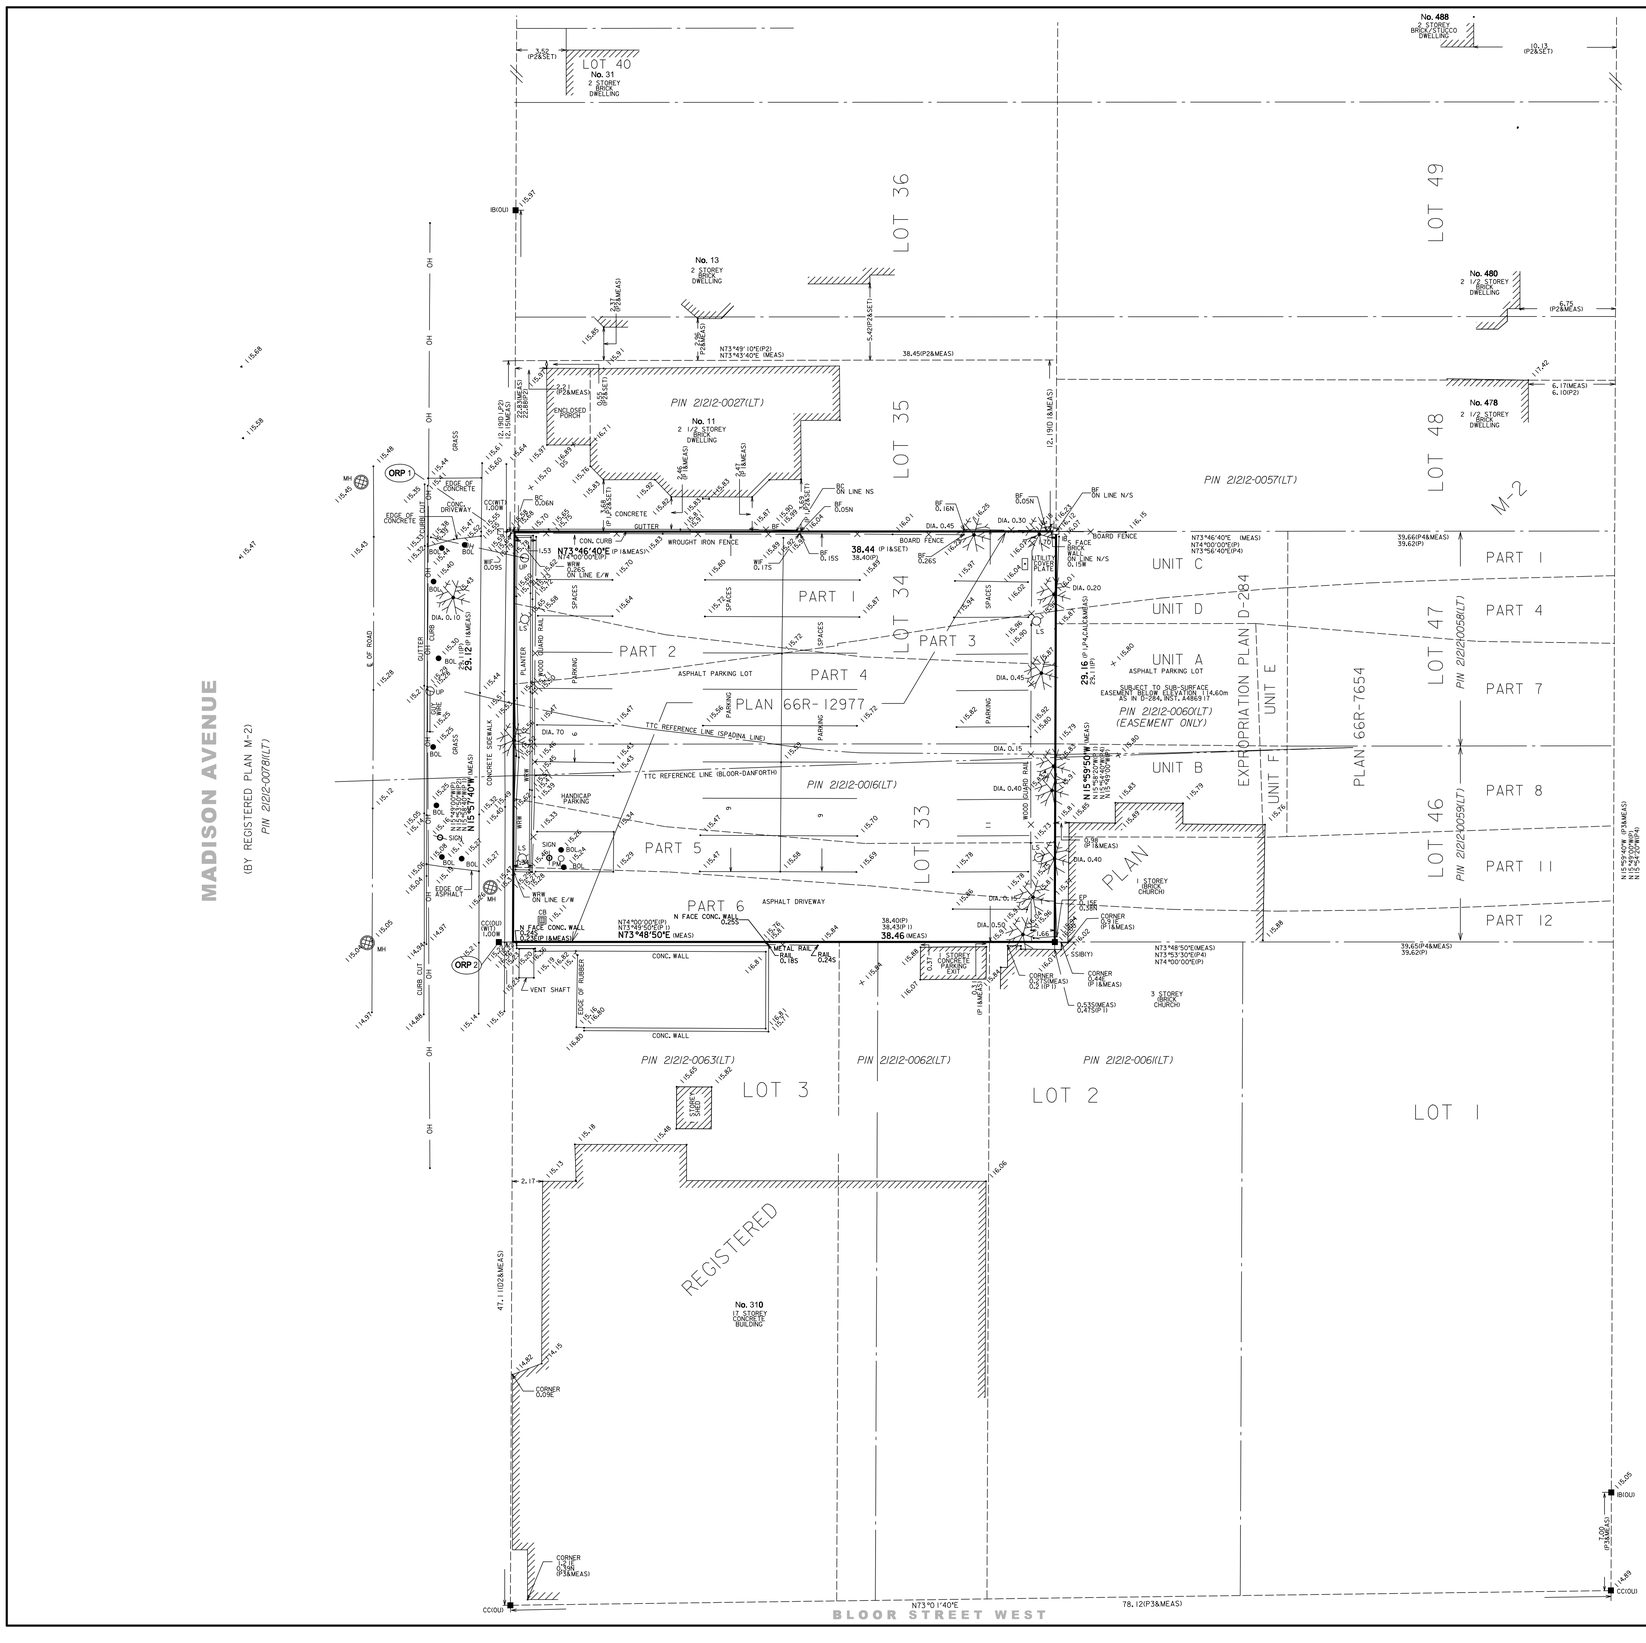
MADISON AVENUE
(BY REGISTERED PLAN M-2)
PIN 21212-0078(LT)
HURON STREET
(BY REGISTERED PLAN M-2)
PIN 21212-0051(LT)
BLOOR STREET WEST
No. 488
2 STOREY BRICK/STUCCO DWELLING
No. 480
2 1/2 STOREY BRICK DWELLING
No. 478
2 1/2 STOREY BRICK DWELLING
No. 31
2 STOREY BRICK DWELLING
No. 13
2 STOREY BRICK DWELLING
No. 11
2 1/2 STOREY DWELLING
No. 310
17 STOREY CONCRETE BUILDING
LOT 40
LOT 36
LOT 35
LOT 34
LOT 33
LOT 49
LOT 48
LOT 47
LOT 46
LOT 3
LOT 2
LOT 1
M-2
PLAN 66R-7654
EXPROPRIATION PLAN D-284
PLAN 66R-12977
PART 1
PART 2
PART 3
PART 4
PART 5
PART 6
PART 7
PART 8
PART 11
PART 12
UNIT A
UNIT B
UNIT C
UNIT D
UNIT E
UNIT F
PIN 21212-0027(LT)
PIN 21212-0057(LT)
PIN 21212-0016(LT)
PIN 21212-0060(LT) (EASEMENT ONLY)
PIN 21212-0058(LT)
PIN 21212-0059(LT)
PIN 21212-0063(LT)
PIN 21212-0062(LT)
PIN 21212-0061(LT)
N73°46'40"E (P1&MEAS)
38.44 (P1&SET)
38.40(P2)
38.45(P2&MEAS)
N73°49'10"E(P2)
N73°43'40"E (MEAS)
N15°57'40"W (P1&MEAS)
N15°59'50"W (P3&MEAS)
78.12(P3&MEAS)
41.102(P&MEAS)
29.12 (P1&MEAS)
29.16 (P1&CALC&MEAS)
ASPHALT PARKING LOT
ASPHALT DRIVEWAY
CONC. WALL
BOARD FENCE
WROUGHT IRON FENCE
WOOD RETAINING WALL
TTC REFERENCE LINE (SPADINA LINE)
TTC REFERENCE LINE (BLOOR-DANFORTH)
SUBSURFACE EASEMENT BELOW ELEVATION 14.60m AS IN D-284, INST. 449619
ENCLOSED PORCH
VENT SHAFT
EDGE OF RUBBER
1 STOREY BRICK CHURCH
3 STOREY BRICK CHURCH
1 STOREY CONCRETE PUBLIC EXIT
REGISTERED
ORP 1
ORP 2
IBI(OU)
CC(OU)
MH
SIGN
BOL
CB
LS
GRASS
CONCRETE SIDEWALK
HANDICAP PARKING
PLANTER
CURB CUT
CONC. DRIVEWAY
EDGE OF CONCRETE
EDGE OF ASPHALT
E OF ROAD
CON. CURB
GUTTER
CURB
WRW ON LINE E/W
WRW ON LINE N/S
BF ON LINE N/S
BF ON LINE NS
BF 0.16N
BF 0.05N
BF 0.05S
BF 0.17S
BF 0.15S
BF 0.26S
BF 0.15W
BF 0.15E
BF 0.15N
BF 0.05W
UTILITY COVER PLATE
CORNER 0.53E (P1&MEAS)
CORNER 0.53E (P3&MEAS)
CORNER 0.48E (P1&MEAS)
CORNER 0.2E (P1)
CORNER CLOSE
METAL RAIL 0.18S
RAIL 0.24S
SSI(B)
SSI(Y)
EP N LINE 0.38N
EP N LINE 0.15N
EP N LINE 0.15S
EP N LINE 0.05S
EP N LINE 0.05N
EP N LINE 0.10N
EP N LINE 0.20N
EP N LINE 0.25N
EP N LINE 0.30N
EP N LINE 0.45N
EP N LINE 0.50N
EP N LINE

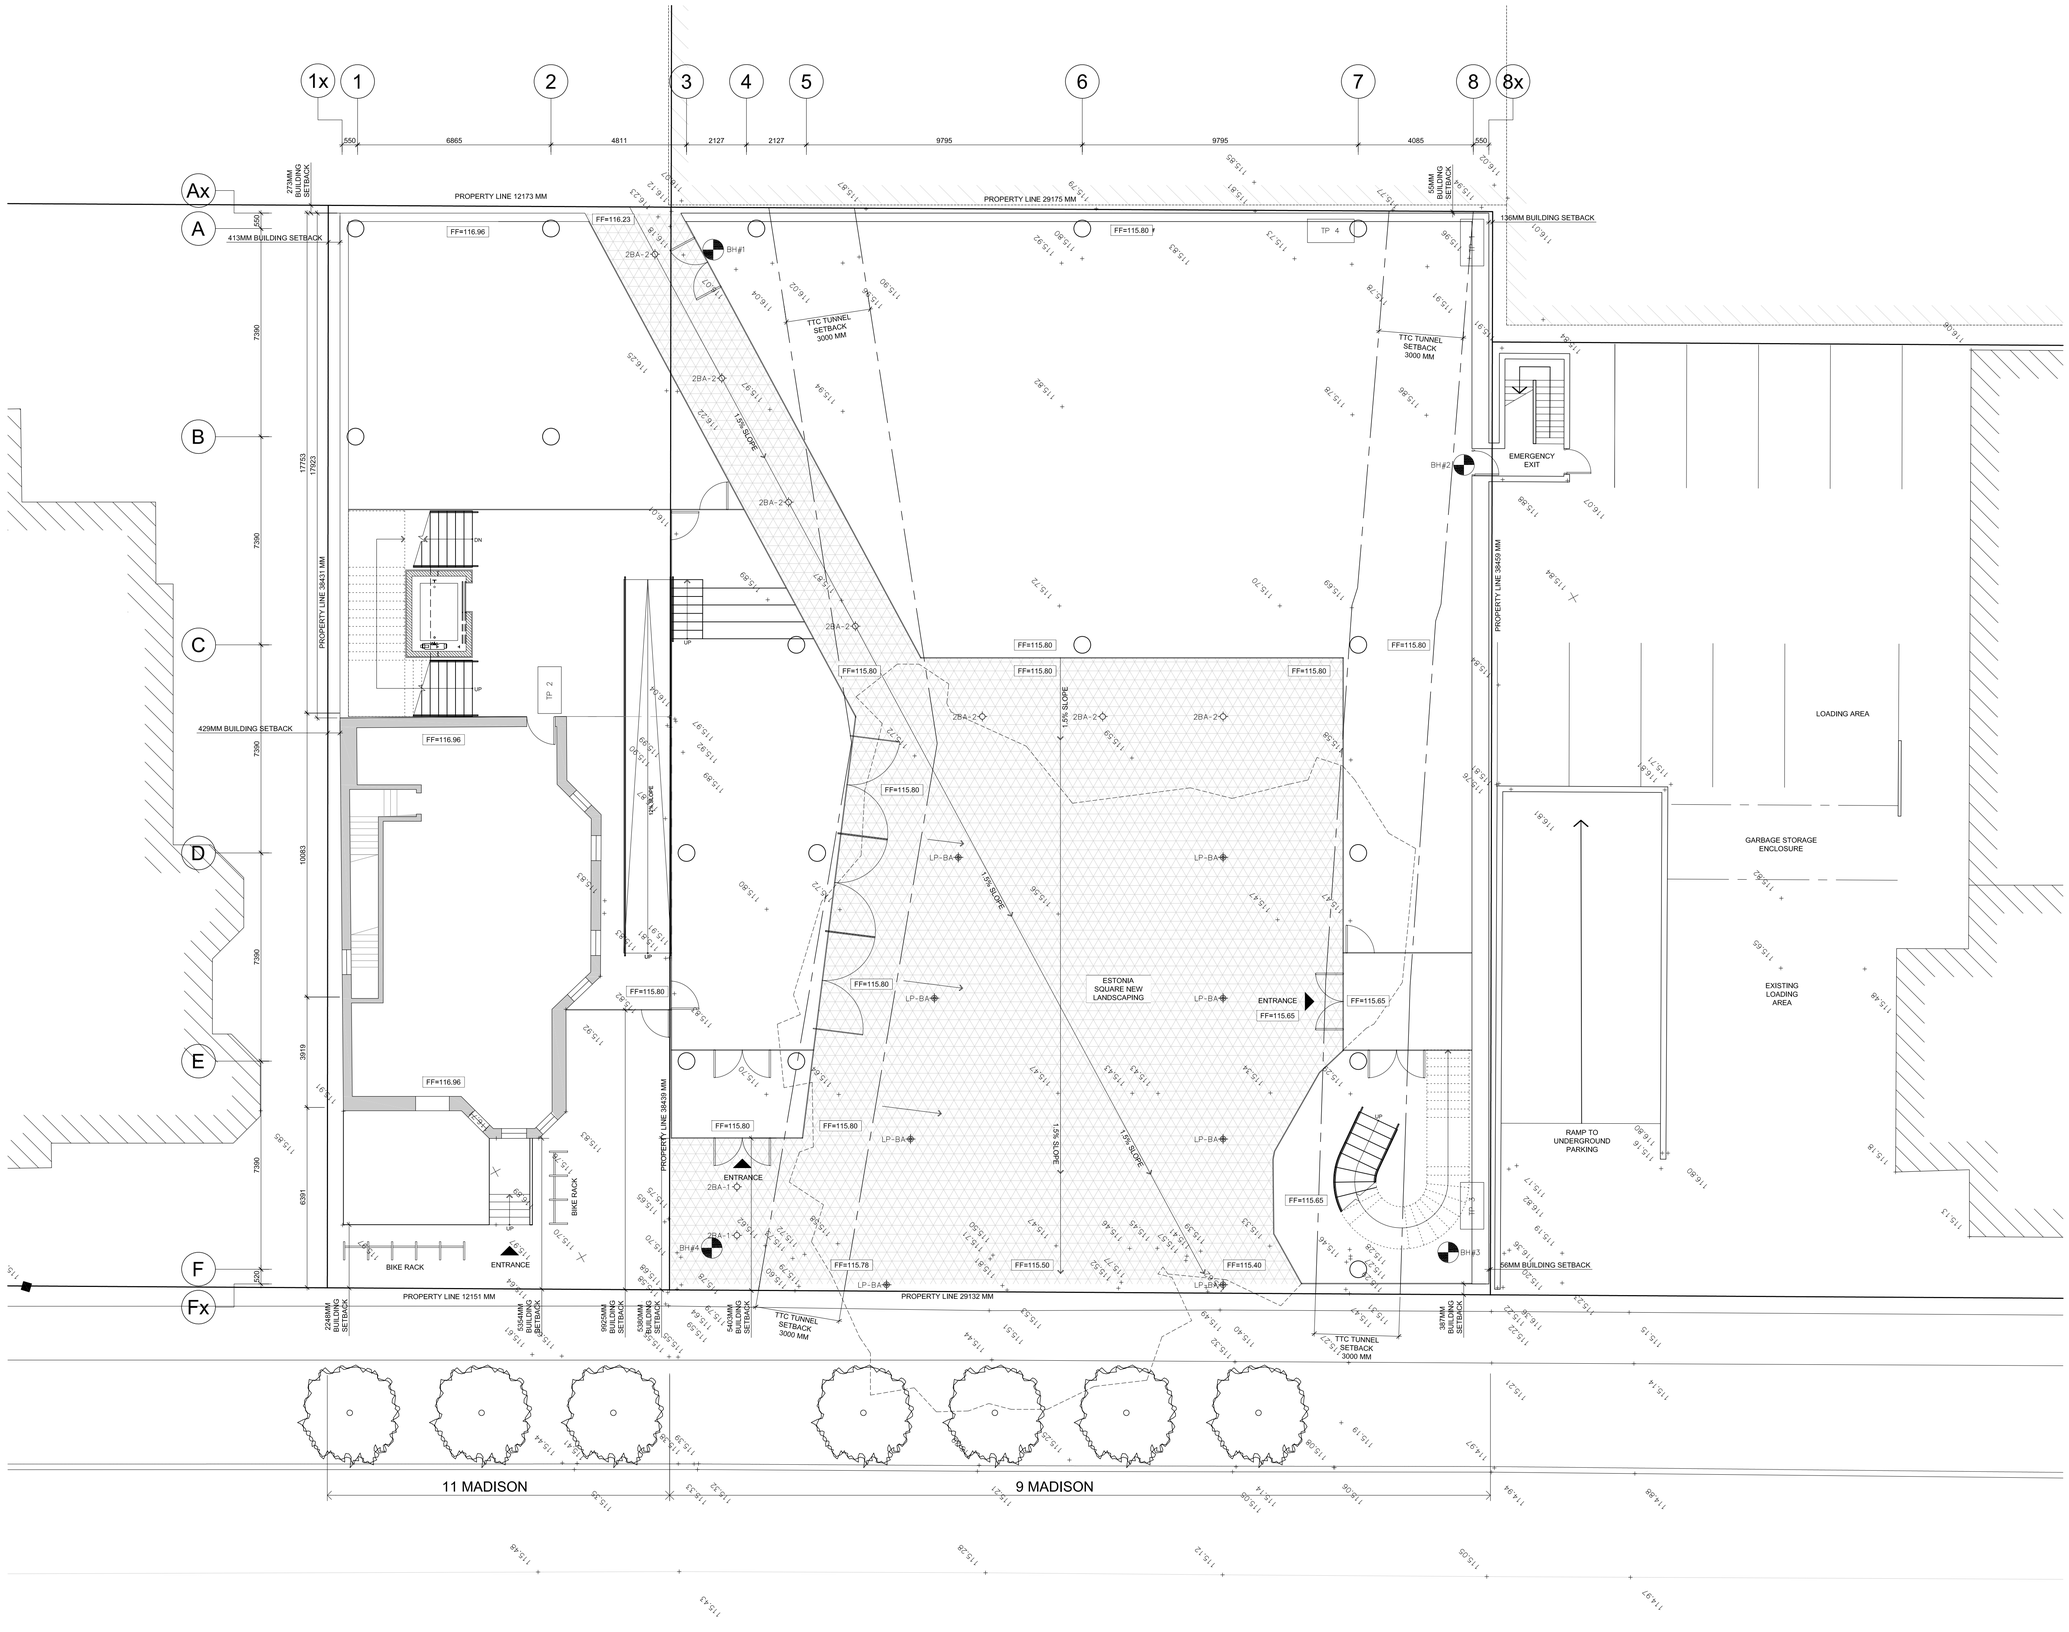

KONGATS ARCHITECTS

2-23 MORROW AVENUE
SUITE 302 TORONTO
CANADA M6R 2H9

TEL - 416 . 504 - 8998
FAX - 416 . 504 - 6556
office@kongatsarchitects.com

General Notes

General Contractor must check and verify all dimensions before proceeding with the Work.
DO NOT SCALE DRAWINGS

These documents are the sole property of the Architect and must not be reproduced without prior written consent.

Notes

	9 MADISON	11 MADISON
LOT SIZE	1,123 m²	466 m²
	12,087 ft²	5,014 ft²
EXISTING GROSS FLOOR	0 m²	456 m²
	0 ft²	4,907 ft²
PROPOSED GROSS FLOOR	1,576 m²	1,193 m²
	16,964 ft²	12,841 ft²
EXISTING BUILDING HEIGHT	0 m / ft	12 m / 39 ft
PROPOSED BUILDING HEIGHT	12 m / 39 ft	12 m / 39 ft
PARKING	0	0
SITE COVERAGE	1.4 x	2.56 x
COMBINED SITE COVERAGE	1.74 x	

ELECTRICAL LEGEND

- LIGHTING POST
- POT LIGHT
- CONTACTOR
- TIME SWITCH FOR CONTROLLING SITE LIGHTING
- ELECTRICAL PANEL
- NOTE: EXTERIOR LIGHTING CIRCUITS TO BE CONTROLLED BY LIGHTING CONTACTOR(S) AND TIME SWITCH
- BORE HOLE

Rev.#	Description	Date
01	ISSUED FOR SITE PLAN APP.	03.23.2018

Consultants

STRUCTURAL
Entuitive

MECHANICAL & ELECTRICAL
Smith + Andersen

CIVIL
MGM Consulting Inc.

TRAFFIC
BA Consulting Group Ltd.

COSTING
A.W. Hooker Associates Ltd.

HERITAGE
Robyn Huether Architect

LANDSCAPE
North Design Office

9-11 MADISON AVENUE

TORONTO ESTONIAN CULTURAL CENTRE

SITE PLAN

Project Number: 1303
Drawing Scale: 1:100
Date: JAN. 10 2018
File Name: P:/SITE PLAN
Drawn By: PP / LA
Reviewed By: AK

Project North

A1.03

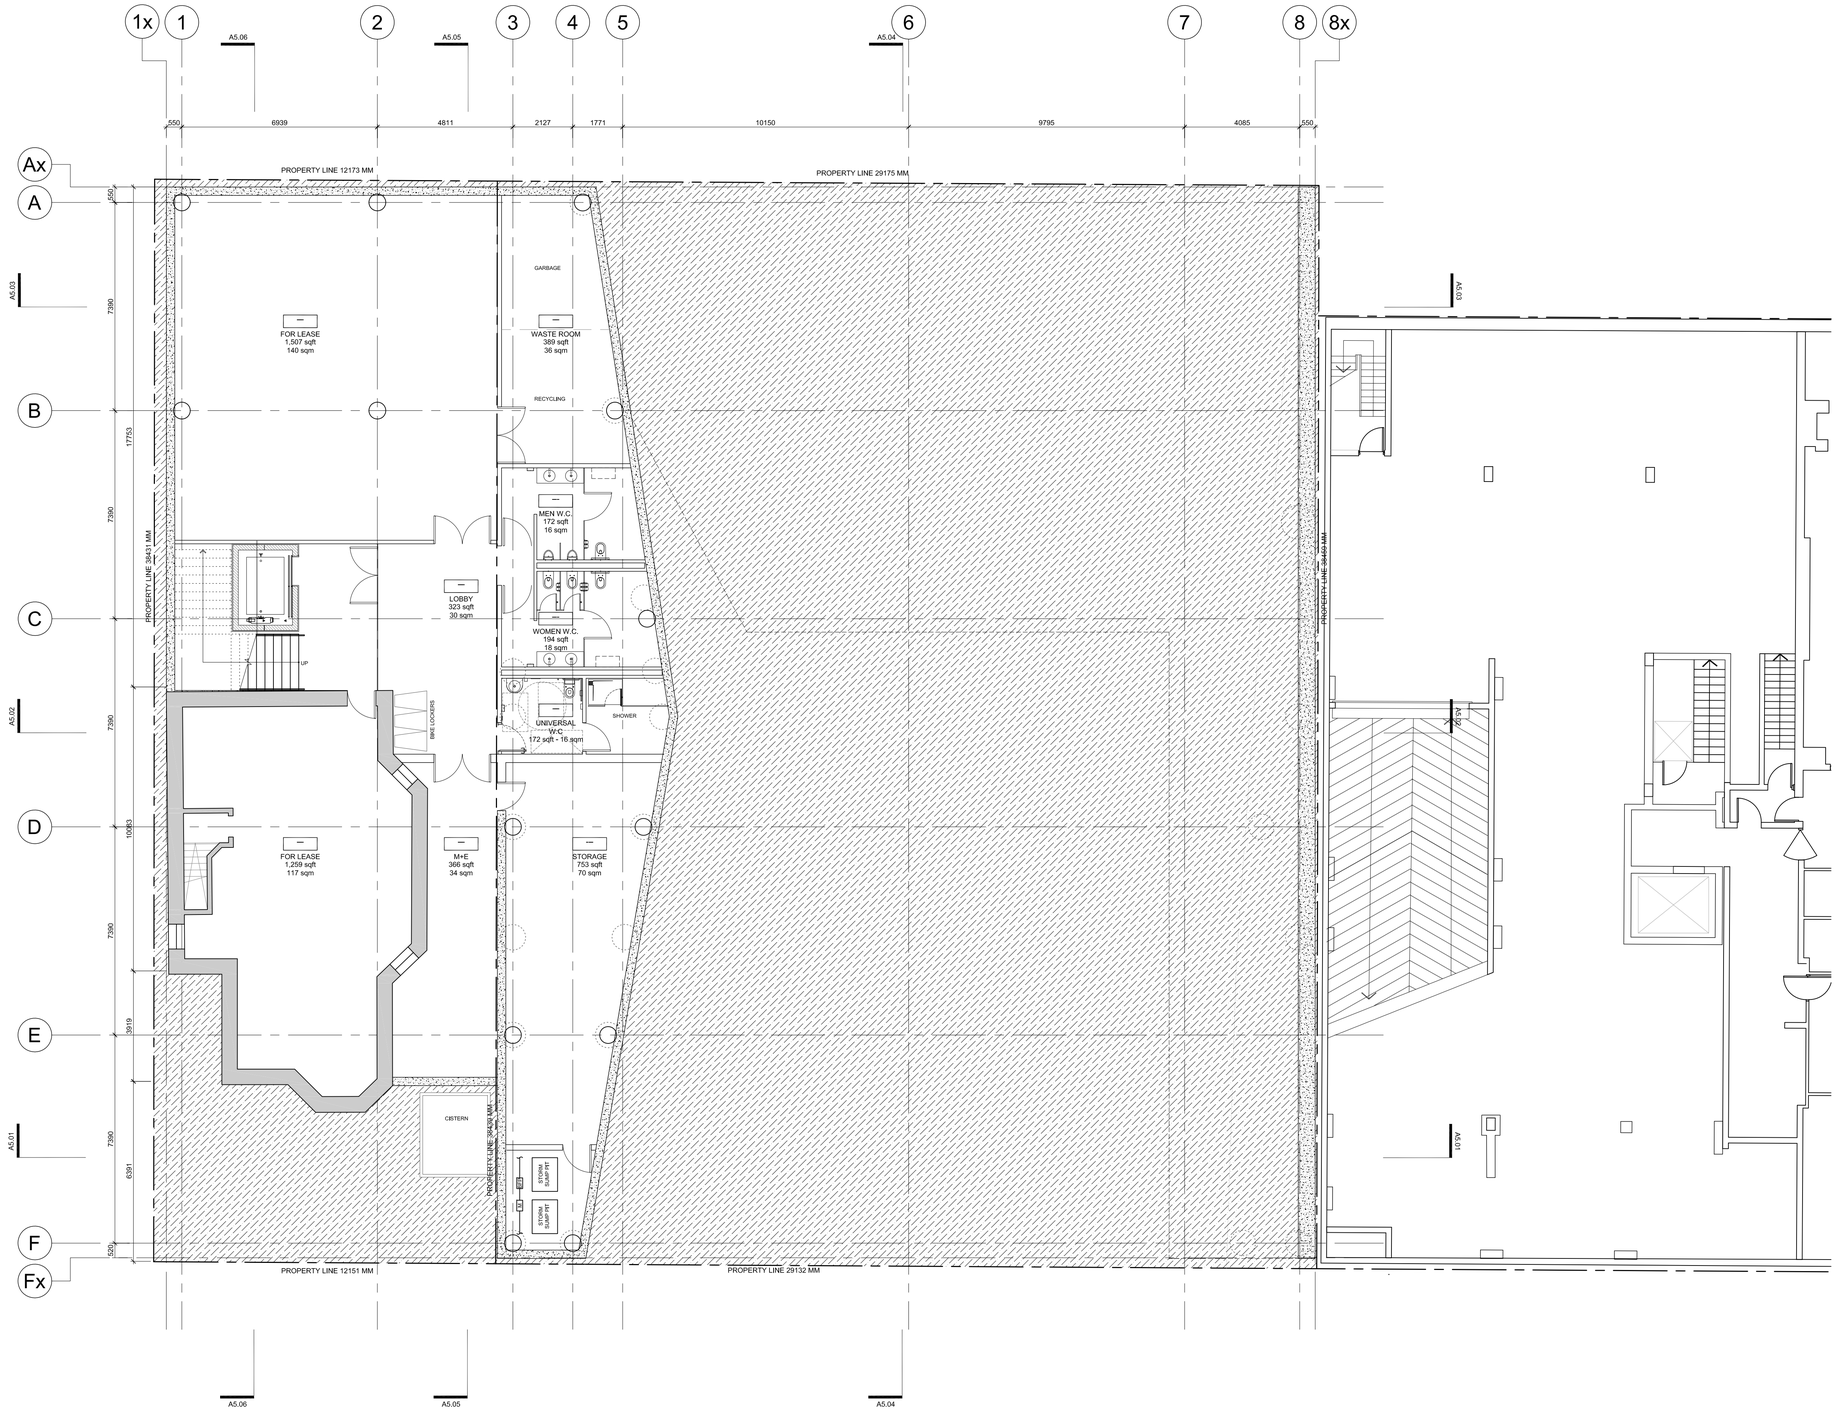

KONGATS ARCHITECTS
2-23 MORROW AVENUE
SUITE 302 TORONTO
CANADA M6R 2H9
TEL - 416 . 504 . 8998
FAX - 416 . 504 . 6556
office@kongatsarchitects.com

General Notes

General Contractor must check and verify all dimensions before proceeding with the Work.
DO NOT SCALE DRAWINGS

These documents are the sole property of the Architect and must not be reproduced without prior written consent.

Notes

	9 MADISON	11 MADISON
LOT SIZE	1,123 m²	466 m²
	12,087 ft²	5,014 ft²
EXISTING GROSS FLOOR	0 m²	456 m²
	0 ft²	4,907 ft²
PROPOSED GROSS FLOOR	1,576 m²	1,193 m²
	16,964 ft²	12,841 ft²
EXISTING BUILDING HEIGHT	0 m / ft	12 m / 39 ft
PROPOSED BUILDING HEIGHT	12 m / 39 ft	12 m / 39 ft
PARKING	0	0
SITE COVERAGE	1.4 x	2.56 x
COMBINED SITE COVERAGE	1.74 x	

Rev.#	Description	Date
01	ISSUED FOR SITE PLAN APP.	03.23.2018

Consultants

STRUCTURAL
Entuitive

MECHANICAL & ELECTRICAL
Smith + Andersen

CIVIL
MGM Consulting Inc.

TRAFFIC
BA Consulting Group Ltd.

COSTING
A.W. Hooker Associates Ltd.

HERITAGE
Robyn Huether Architect

LANDSCAPE
North Design Office

9-11 MADISON AVENUE

TORONTO ESTONIAN CULTURAL CENTRE

BASEMENT FLOOR PLAN

Project Number: 1303
Drawing Scale: 1:100
Date: FEB. 02 2018
File Name: P:/PLANS
Drawn By: PP / SB
Reviewed By: AK

Project North

A2.01

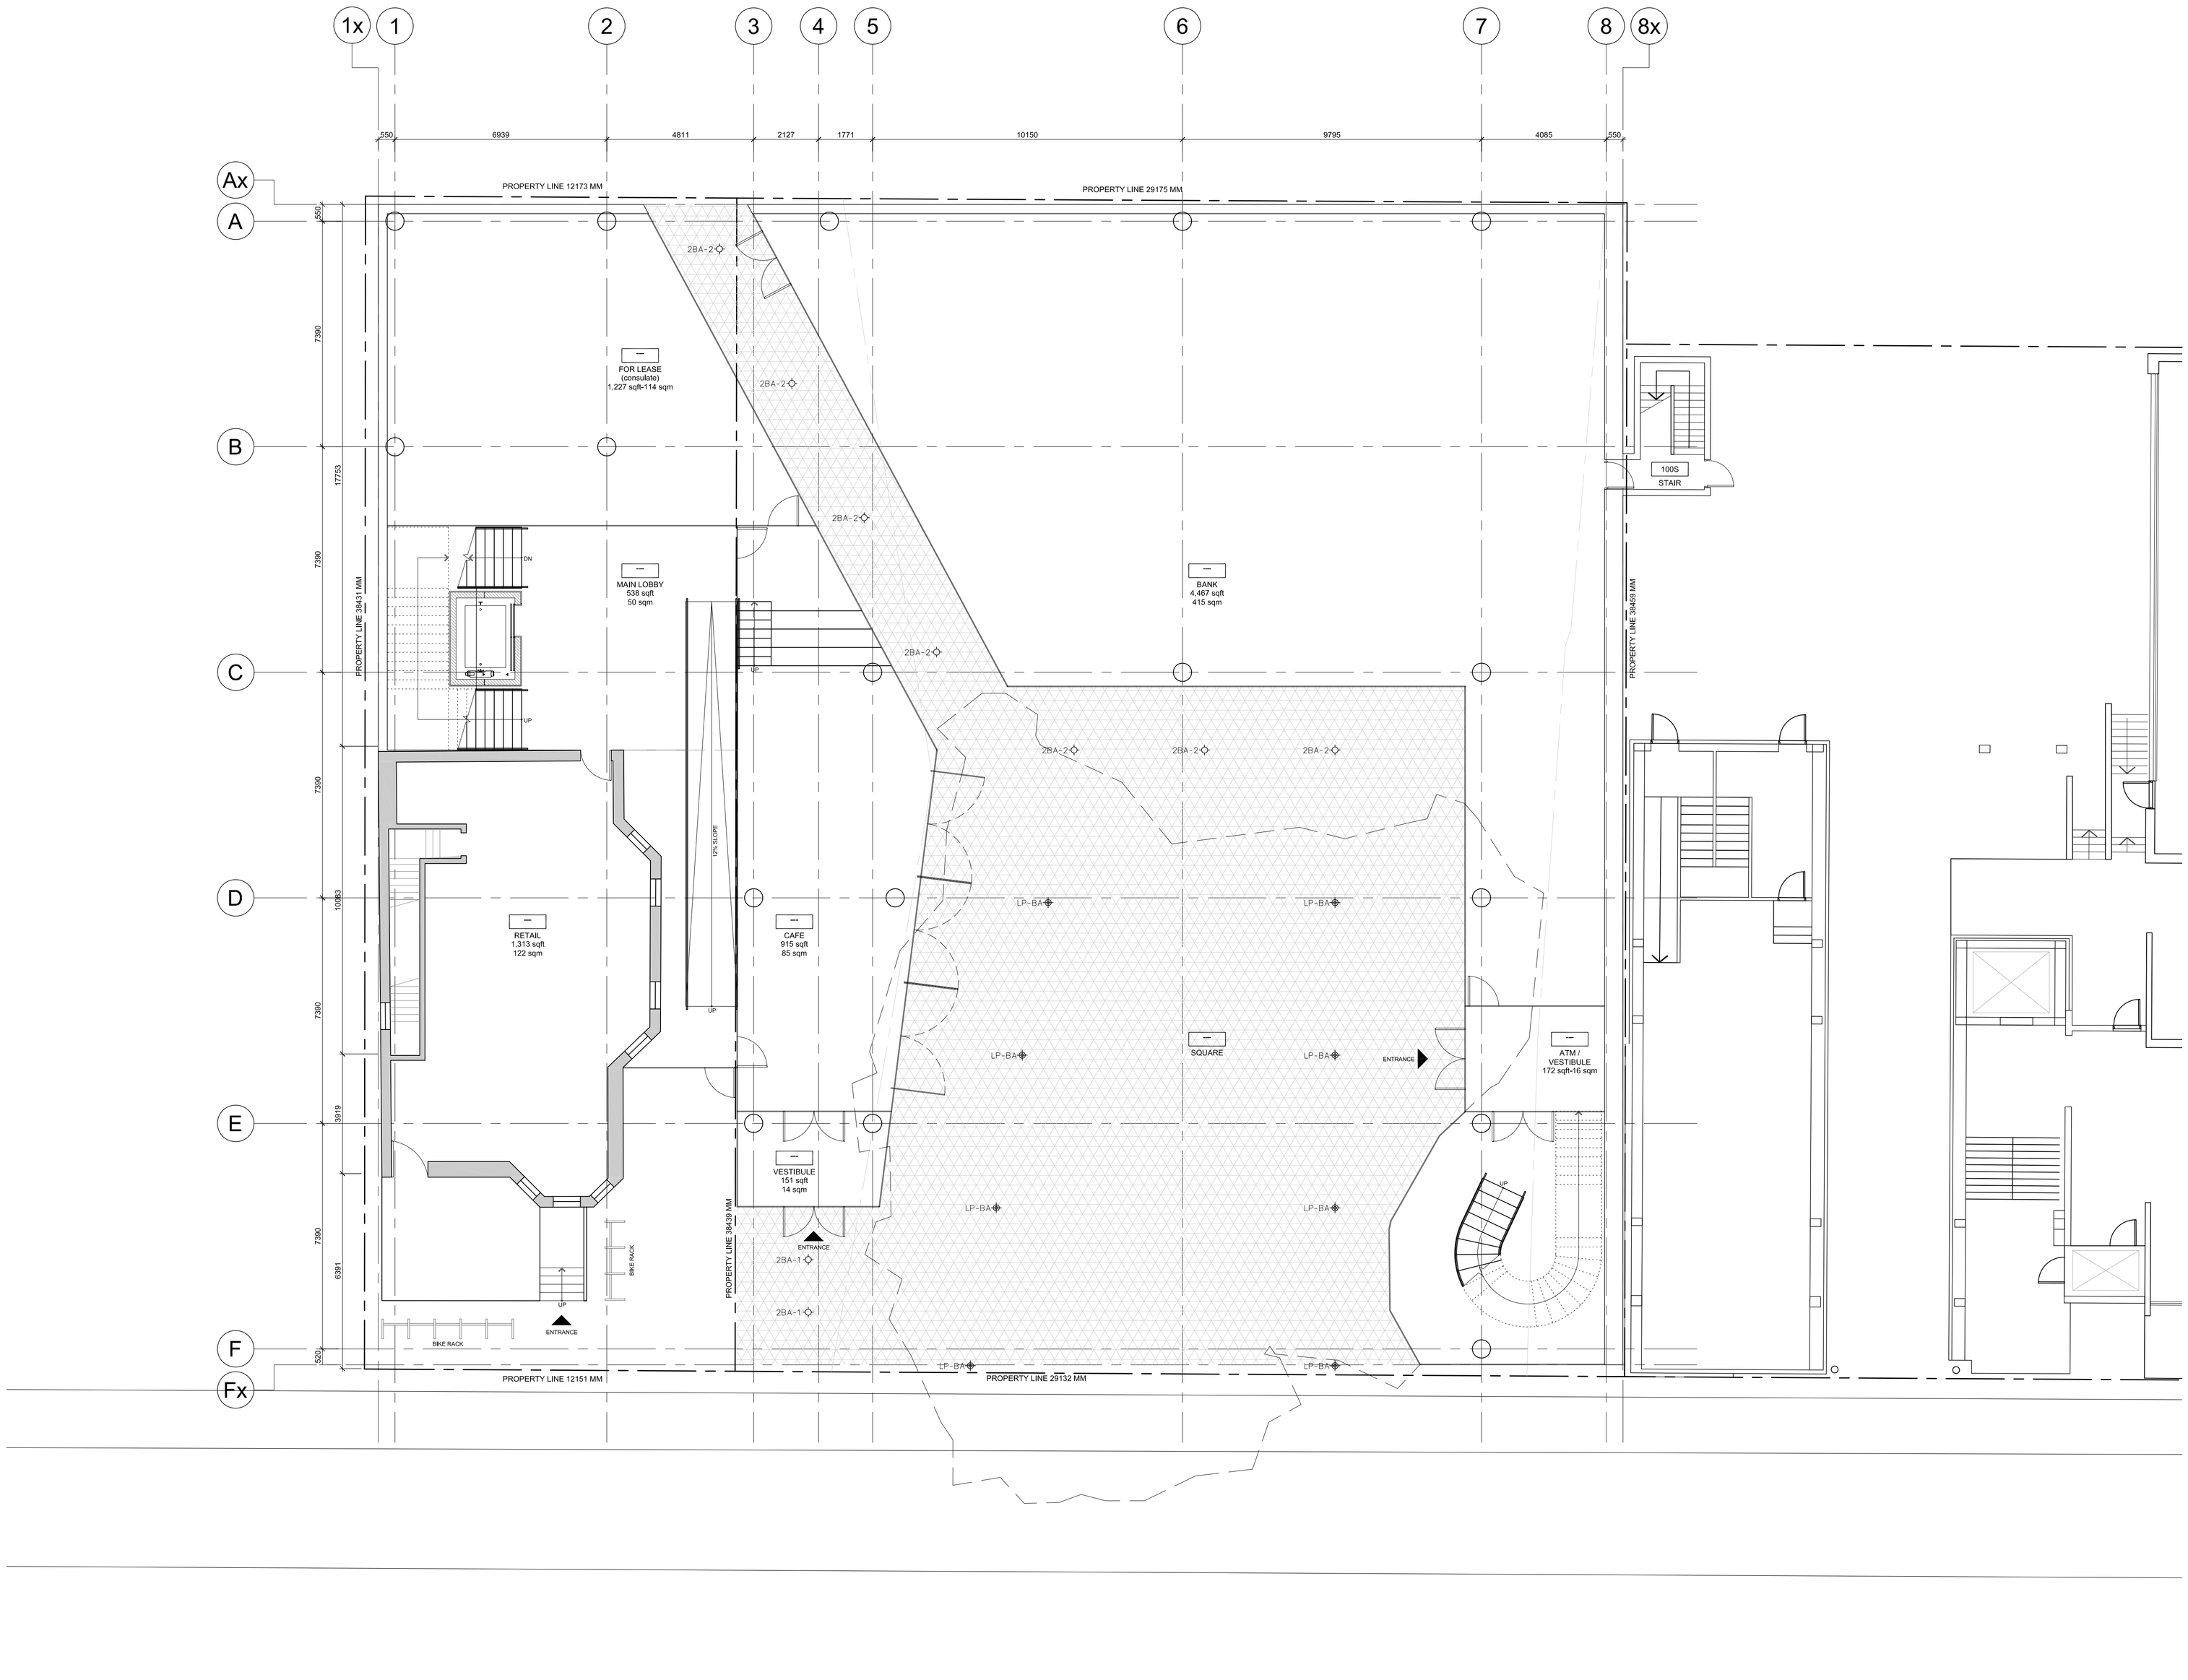

KONGATS ARCHITECTS

2-23 MORROW AVENUE
SUITE 302 TORONTO
CANADA M6R 2H9

TEL - 416 . 504 - 8998
FAX - 416 . 504 - 6556
office@kongatsarchitects.com

General Notes

General Contractor must check and verify all dimensions before proceeding with the Work.
DO NOT SCALE DRAWINGS

These documents are the sole property of the Architect and must not be reproduced without prior written consent.

Notes

	9 MADISON	11 MADISON
LOT SIZE	1,123 m²	466 m²
	12,087 ft²	5,014 ft²
EXISTING GROSS FLOOR	0 m²	456 m²
	0 ft²	4,907 ft²
PROPOSED GROSS FLOOR	1,576 m²	1,193 m²
	16,964 ft²	12,841 ft²
EXISTING BUILDING HEIGHT	0 m / ft	12 m / 39 ft
PROPOSED BUILDING HEIGHT	12 m / 39 ft	12 m / 39 ft
PARKING	0	0
SITE COVERAGE	1.4 x	2.56 x
COMBINED SITE COVERAGE	1.74 x	

Rev.#	Description	Date
01	ISSUED FOR SITE PLAN APP.	03.23.2018

Consultants

STRUCTURAL
Entuitive

MECHANICAL & ELECTRICAL
Smith + Andersen

CIVIL
MGM Consulting Inc.

TRAFFIC
BA Consulting Group Ltd.

COSTING
A.W. Hooker Associates Ltd.

HERITAGE
Robyn Huether Architect

LANDSCAPE
North Design Office

9-11 MADISON AVENUE

TORONTO ESTONIAN CULTURAL CENTRE

GROUND FLOOR PLAN

Project Number: 1303
Drawing Scale: 1:100
Date: FEB. 02 2018
File Name: P:/PLANS
Drawn By: PP / SB
Reviewed By: AK

Project North

A2.02

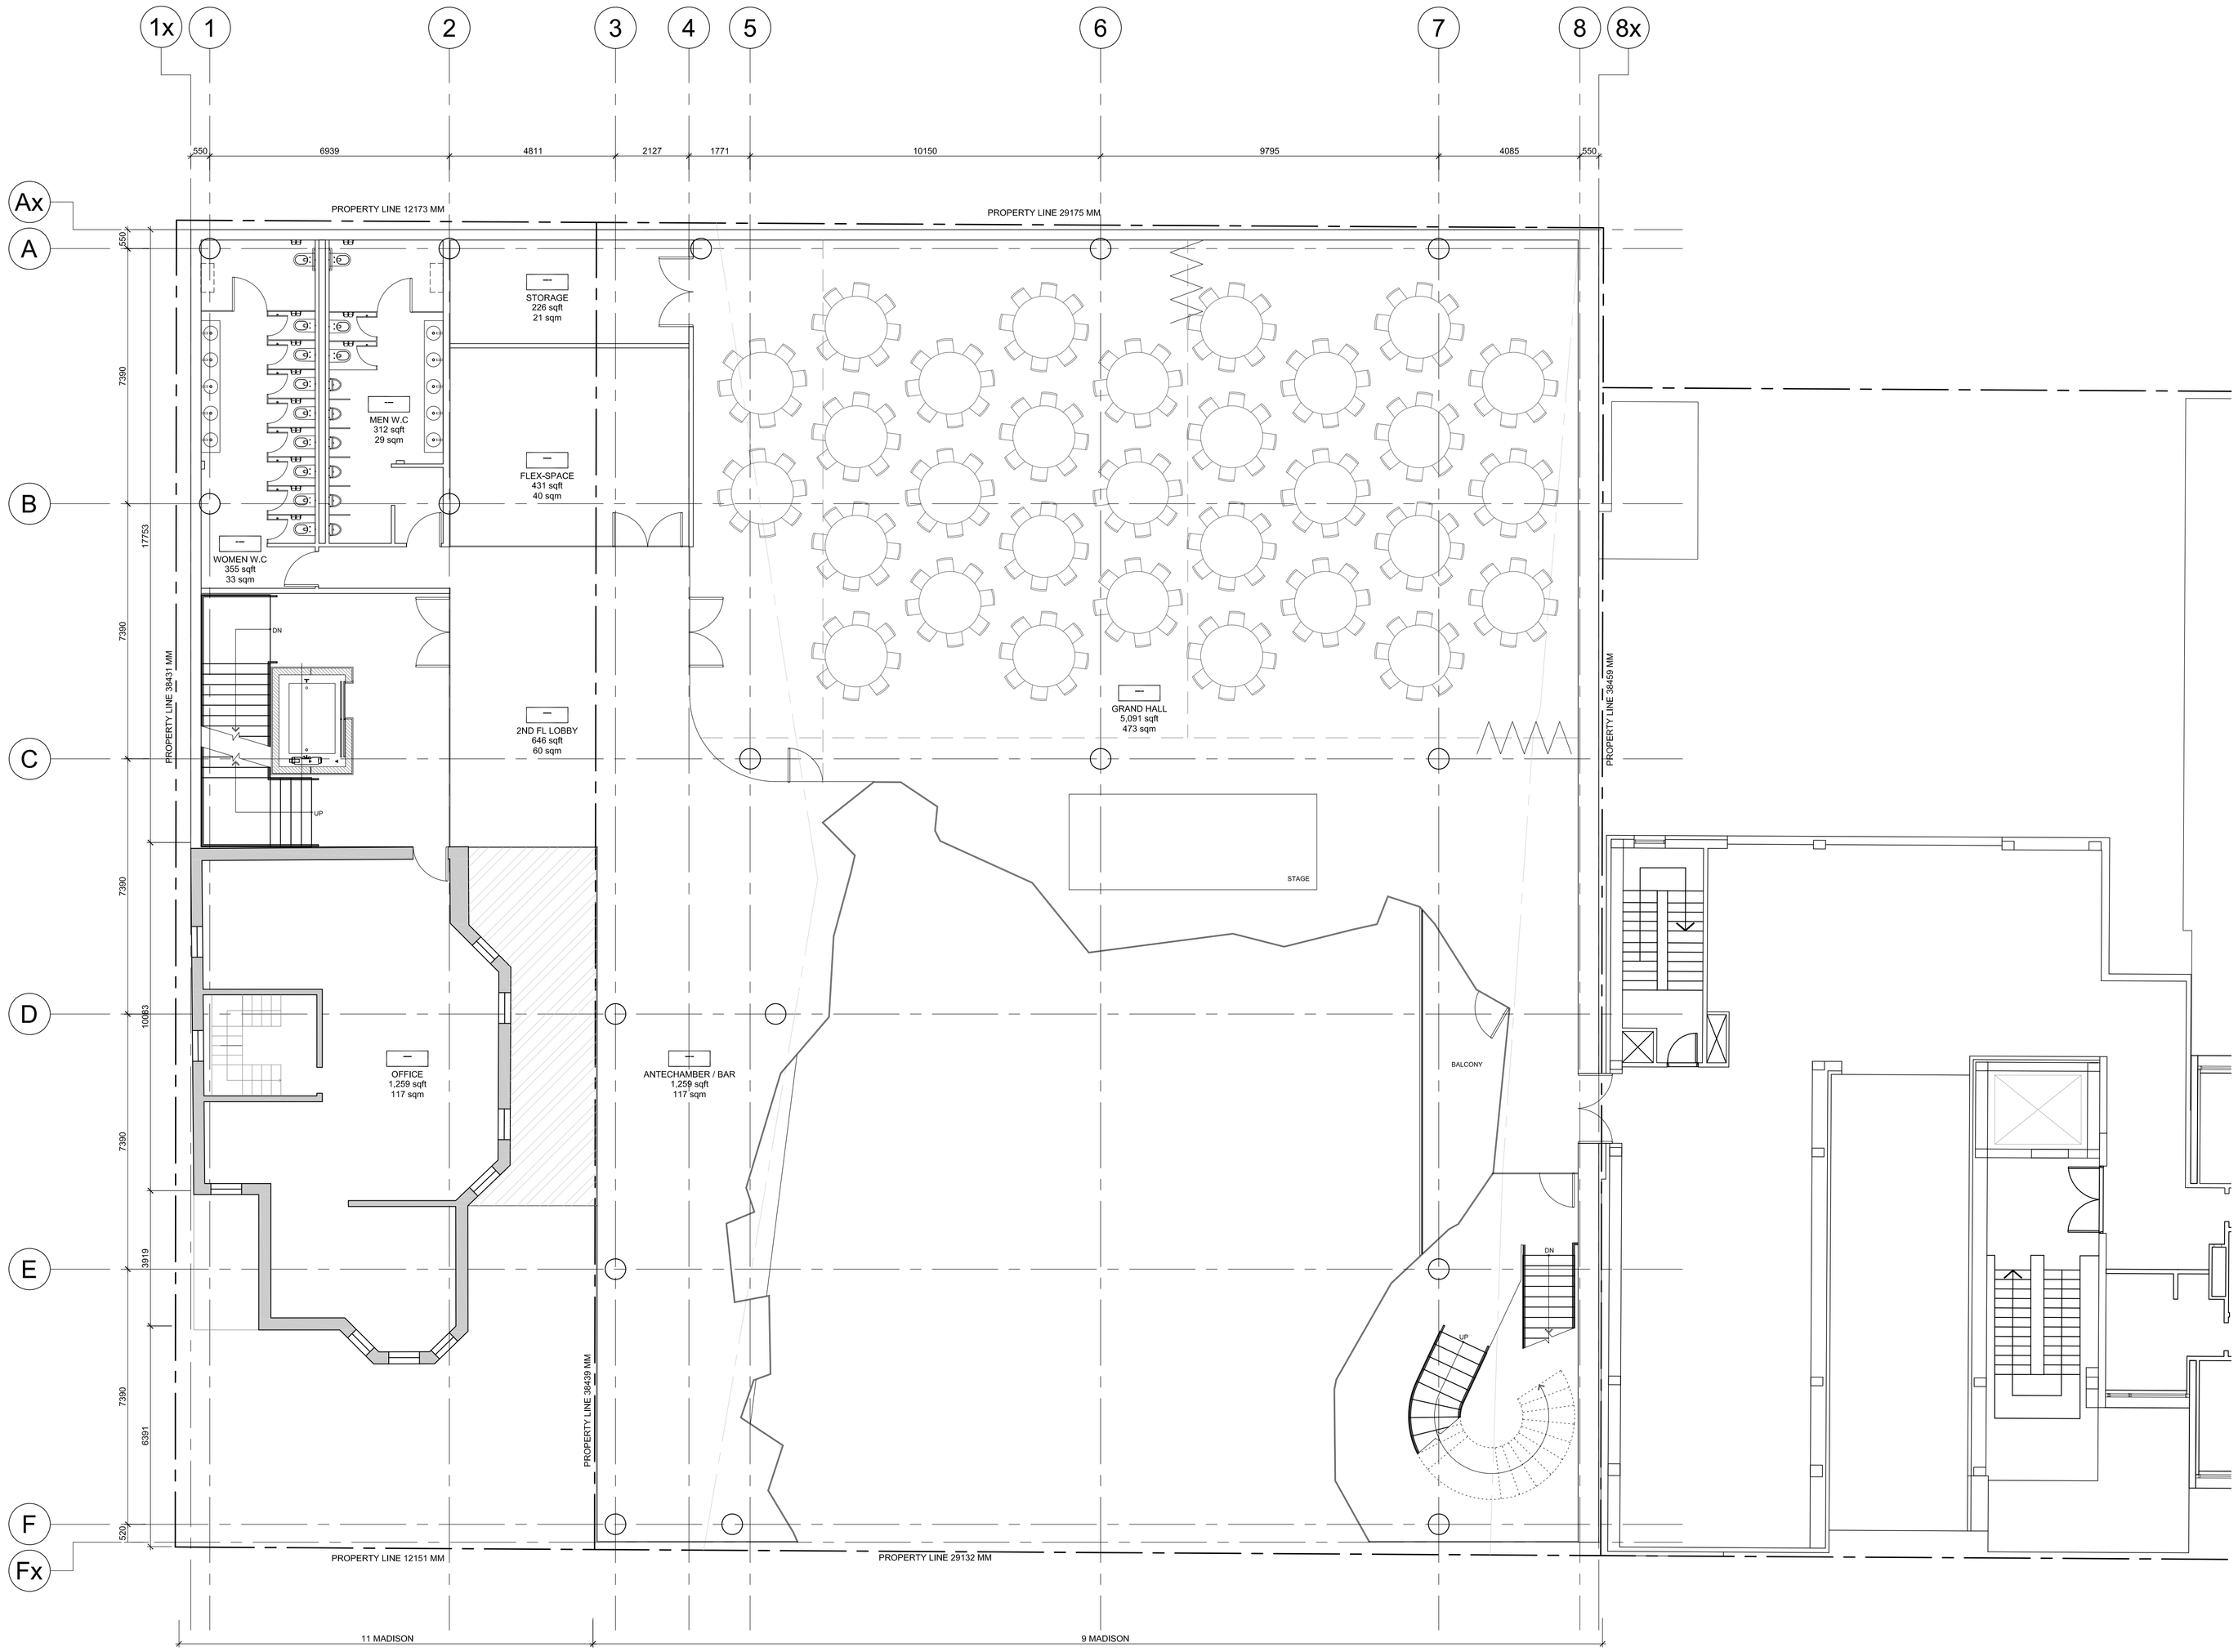

KONGATS ARCHITECTS

2-23 MORROW AVENUE
SUITE 302 TORONTO
CANADA M6R 2H9

TEL - 416 . 504 - 8998
FAX - 416 . 504 - 6556
office@kongatsarchitects.com

General Notes

General Contractor must check and verify all dimensions before proceeding with the Work.
DO NOT SCALE DRAWINGS

These documents are the sole property of the Architect and must not be reproduced without prior written consent.

Notes

	9 MADISON	11 MADISON
LOT SIZE	1,123 m²	466 m²
	12,087 ft²	5,014 ft²
EXISTING GROSS FLOOR	0 m²	456 m²
	0 ft²	4,907 ft²
PROPOSED GROSS FLOOR	1,576 m²	1,193 m²
	16,964 ft²	12,841 ft²
EXISTING BUILDING HEIGHT	0 m / ft	12 m / 39 ft
PROPOSED BUILDING HEIGHT	12 m / 39 ft	12 m / 39 ft
PARKING	0	0
SITE COVERAGE	1.4 x	2.56 x
COMBINED SITE COVERAGE	1.74 x	

Rev.#	Description	Date
01	ISSUED FOR SITE PLAN APP.	03.23.2018

Consultants

STRUCTURAL
Entuitive

MECHANICAL & ELECTRICAL
Smith + Andersen

CIVIL
MGM Consulting Inc.

TRAFFIC
BA Consulting Group Ltd.

COSTING
A.W. Hooker Associates Ltd.

HERITAGE
Robyn Huether Architect

LANDSCAPE
North Design Office

9-11 MADISON AVENUE

TORONTO ESTONIAN CULTURAL CENTRE

2ND FLOOR PLAN

Project Number: 1303
Drawing Scale: 1:100
Date: FEB. 02 2018
File Name: P:/PLANS
Drawn By: SB / PP
Reviewed By: AK

Project North

A2.03

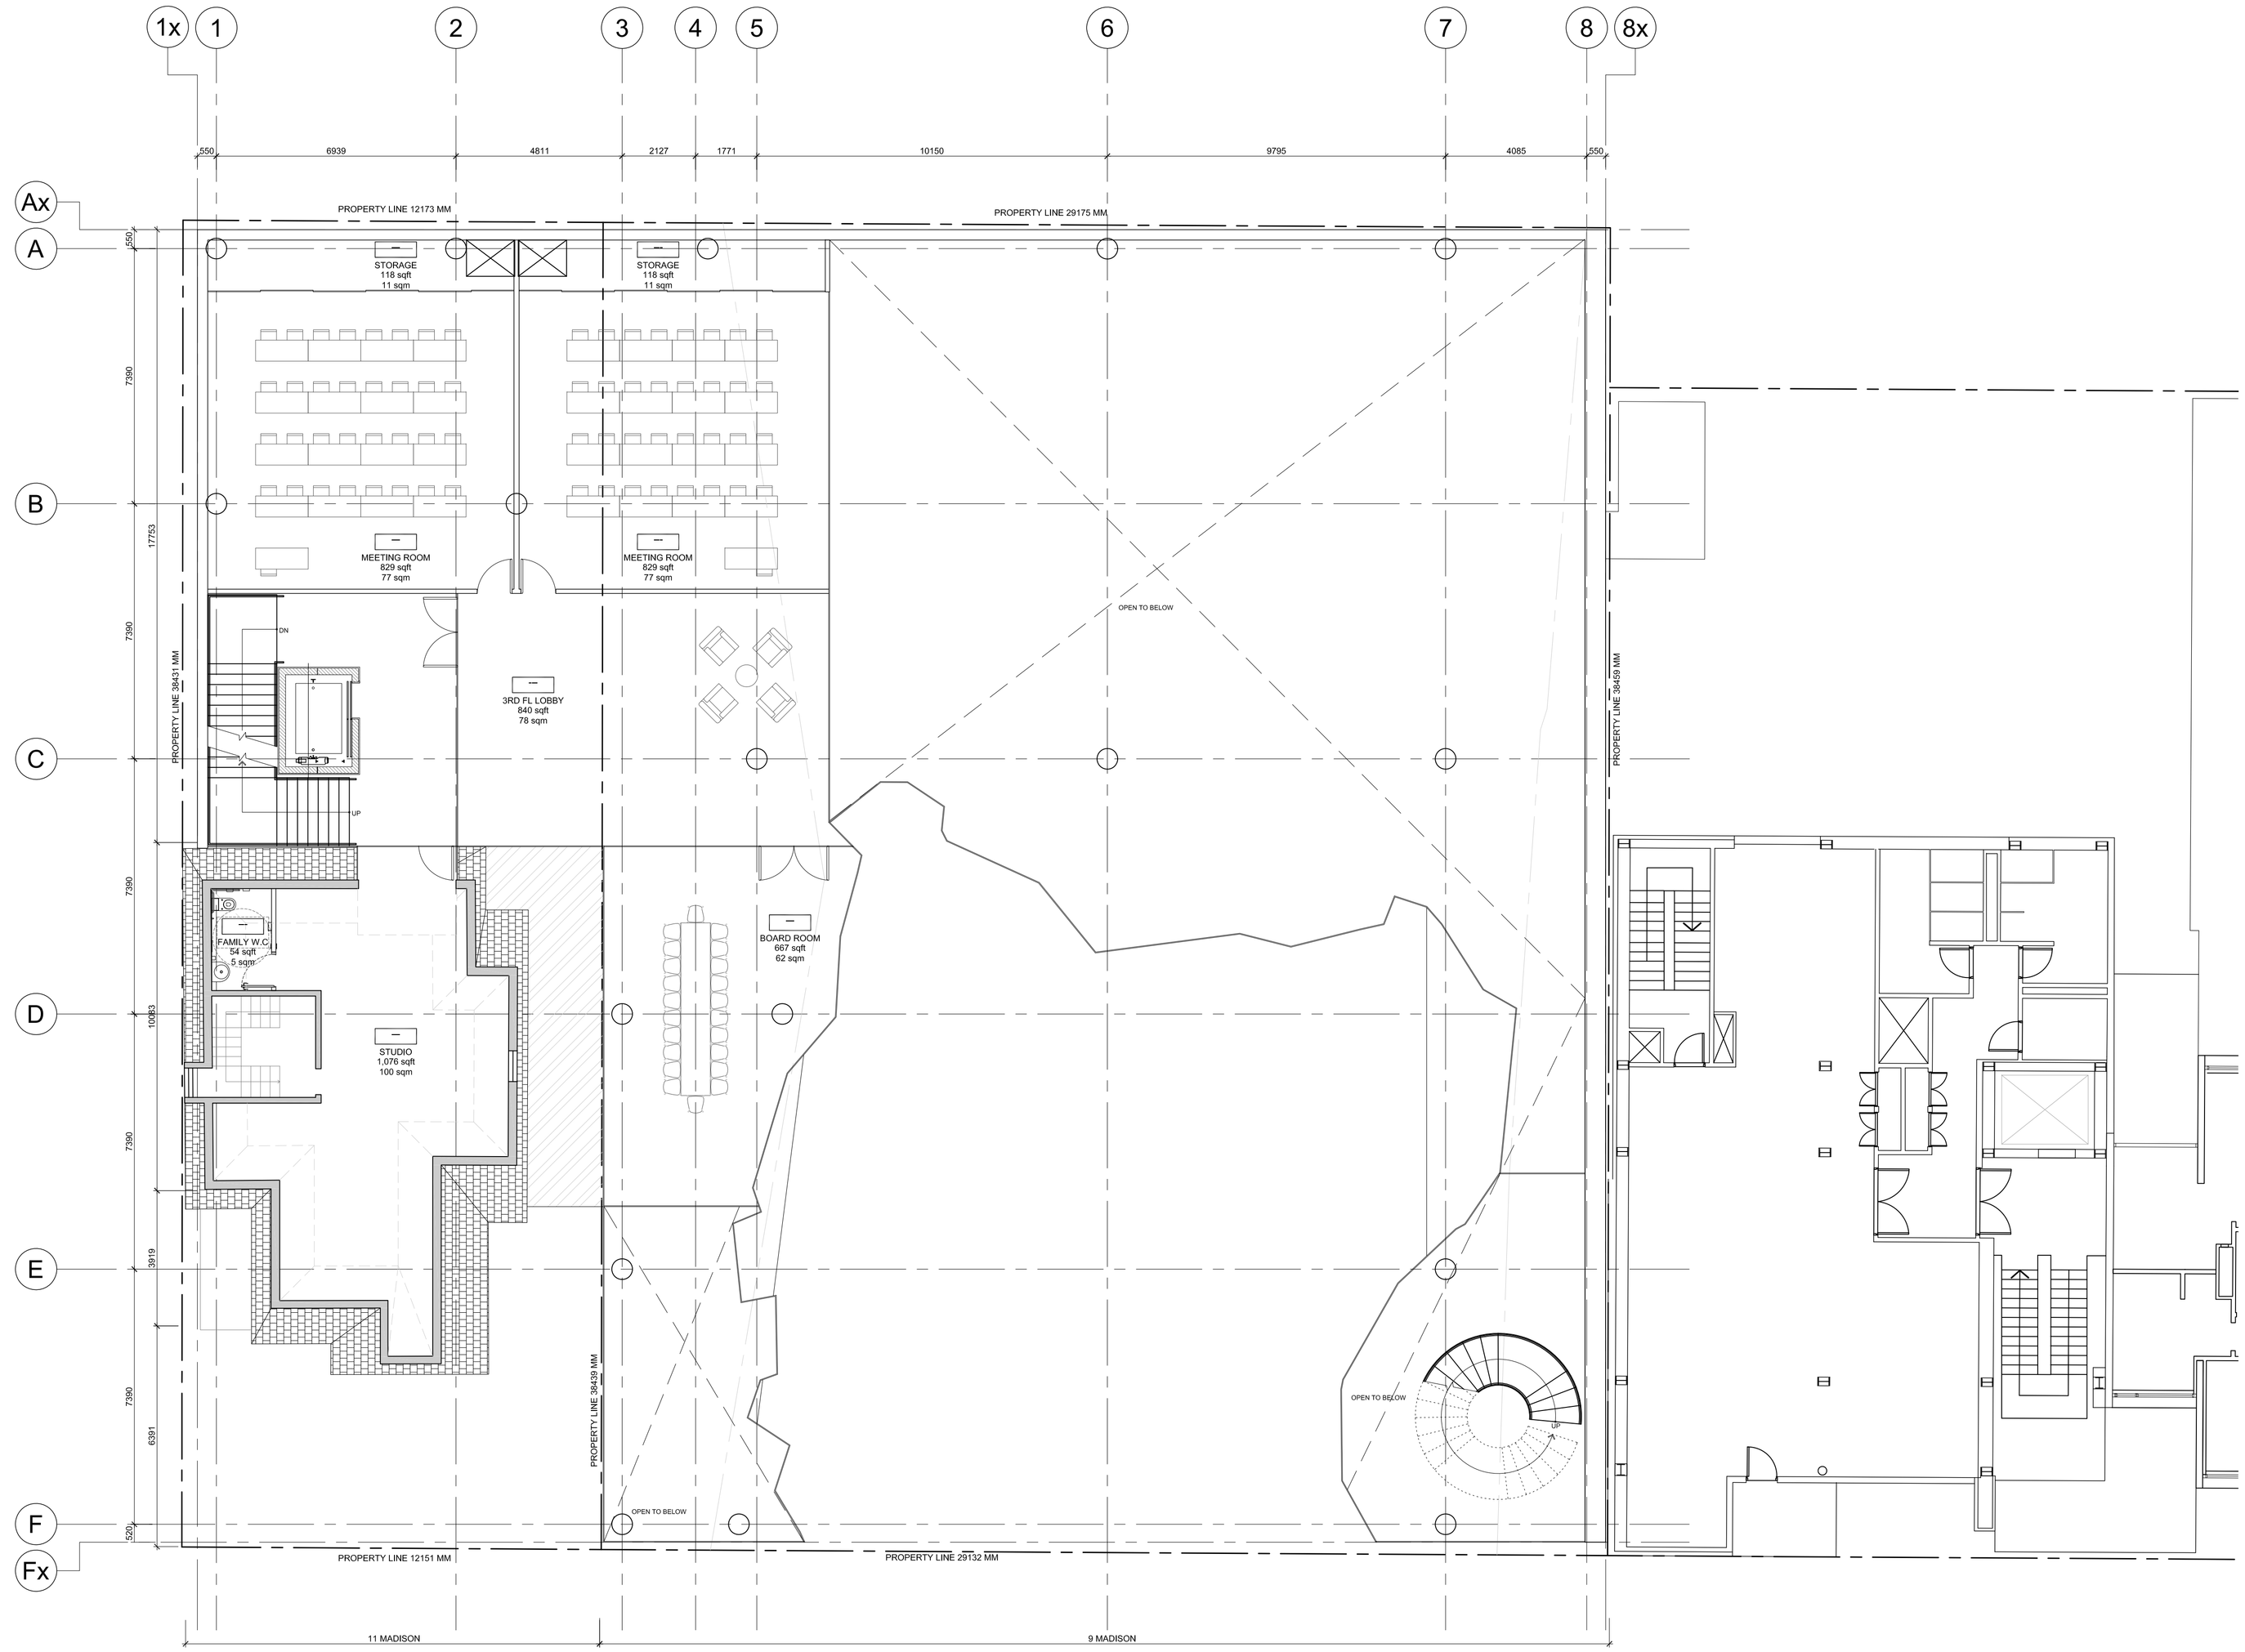

KONGATS ARCHITECTS

2-23 MORROW AVENUE
SUITE 302 TORONTO
CANADA M6R 2H9

TEL - 416 . 504 . 8998
FAX - 416 . 504 . 6556
office@kongatsarchitects.com

General Notes

General Contractor must check and verify all dimensions before proceeding with the Work.
DO NOT SCALE DRAWINGS

These documents are the sole property of the Architect and must not be reproduced without prior written consent.

Notes

	9 MADISON	11 MADISON
LOT SIZE	1,123 m²	466 m²
	12,087 ft²	5,014 ft²
EXISTING GROSS FLOOR	0 m²	456 m²
	0 ft²	4,907 ft²
PROPOSED GROSS FLOOR	1,576 m²	1,193 m²
	16,964 ft²	12,841 ft²
EXISTING BUILDING HEIGHT	0 m / ft	12 m / 39 ft
PROPOSED BUILDING HEIGHT	12 m / 39 ft	12 m / 39 ft
PARKING	0	0
SITE COVERAGE	1.4 x	2.56 x
COMBINED SITE COVERAGE	1.74 x	

Rev.#	Description	Date
01	ISSUED FOR SITE PLAN APP.	03.23.2018

Consultants

STRUCTURAL
Entuitive

MECHANICAL & ELECTRICAL
Smith + Andersen

CIVIL
MGM Consulting Inc.

TRAFFIC
BA Consulting Group Ltd.

COSTING
A.W. Hooker Associates Ltd.

HERITAGE
Robyn Huether Architect

LANDSCAPE
North Design Office

9-11 MADISON AVENUE

TORONTO ESTONIAN CULTURAL CENTRE

3RD FLOOR PLAN

Project Number: 1303
Drawing Scale: 1:100
Date: FEB. 02 2018
File Name: P:/PLANS
Drawn By: PP / SL
Reviewed By: AK

Project North

A2.04

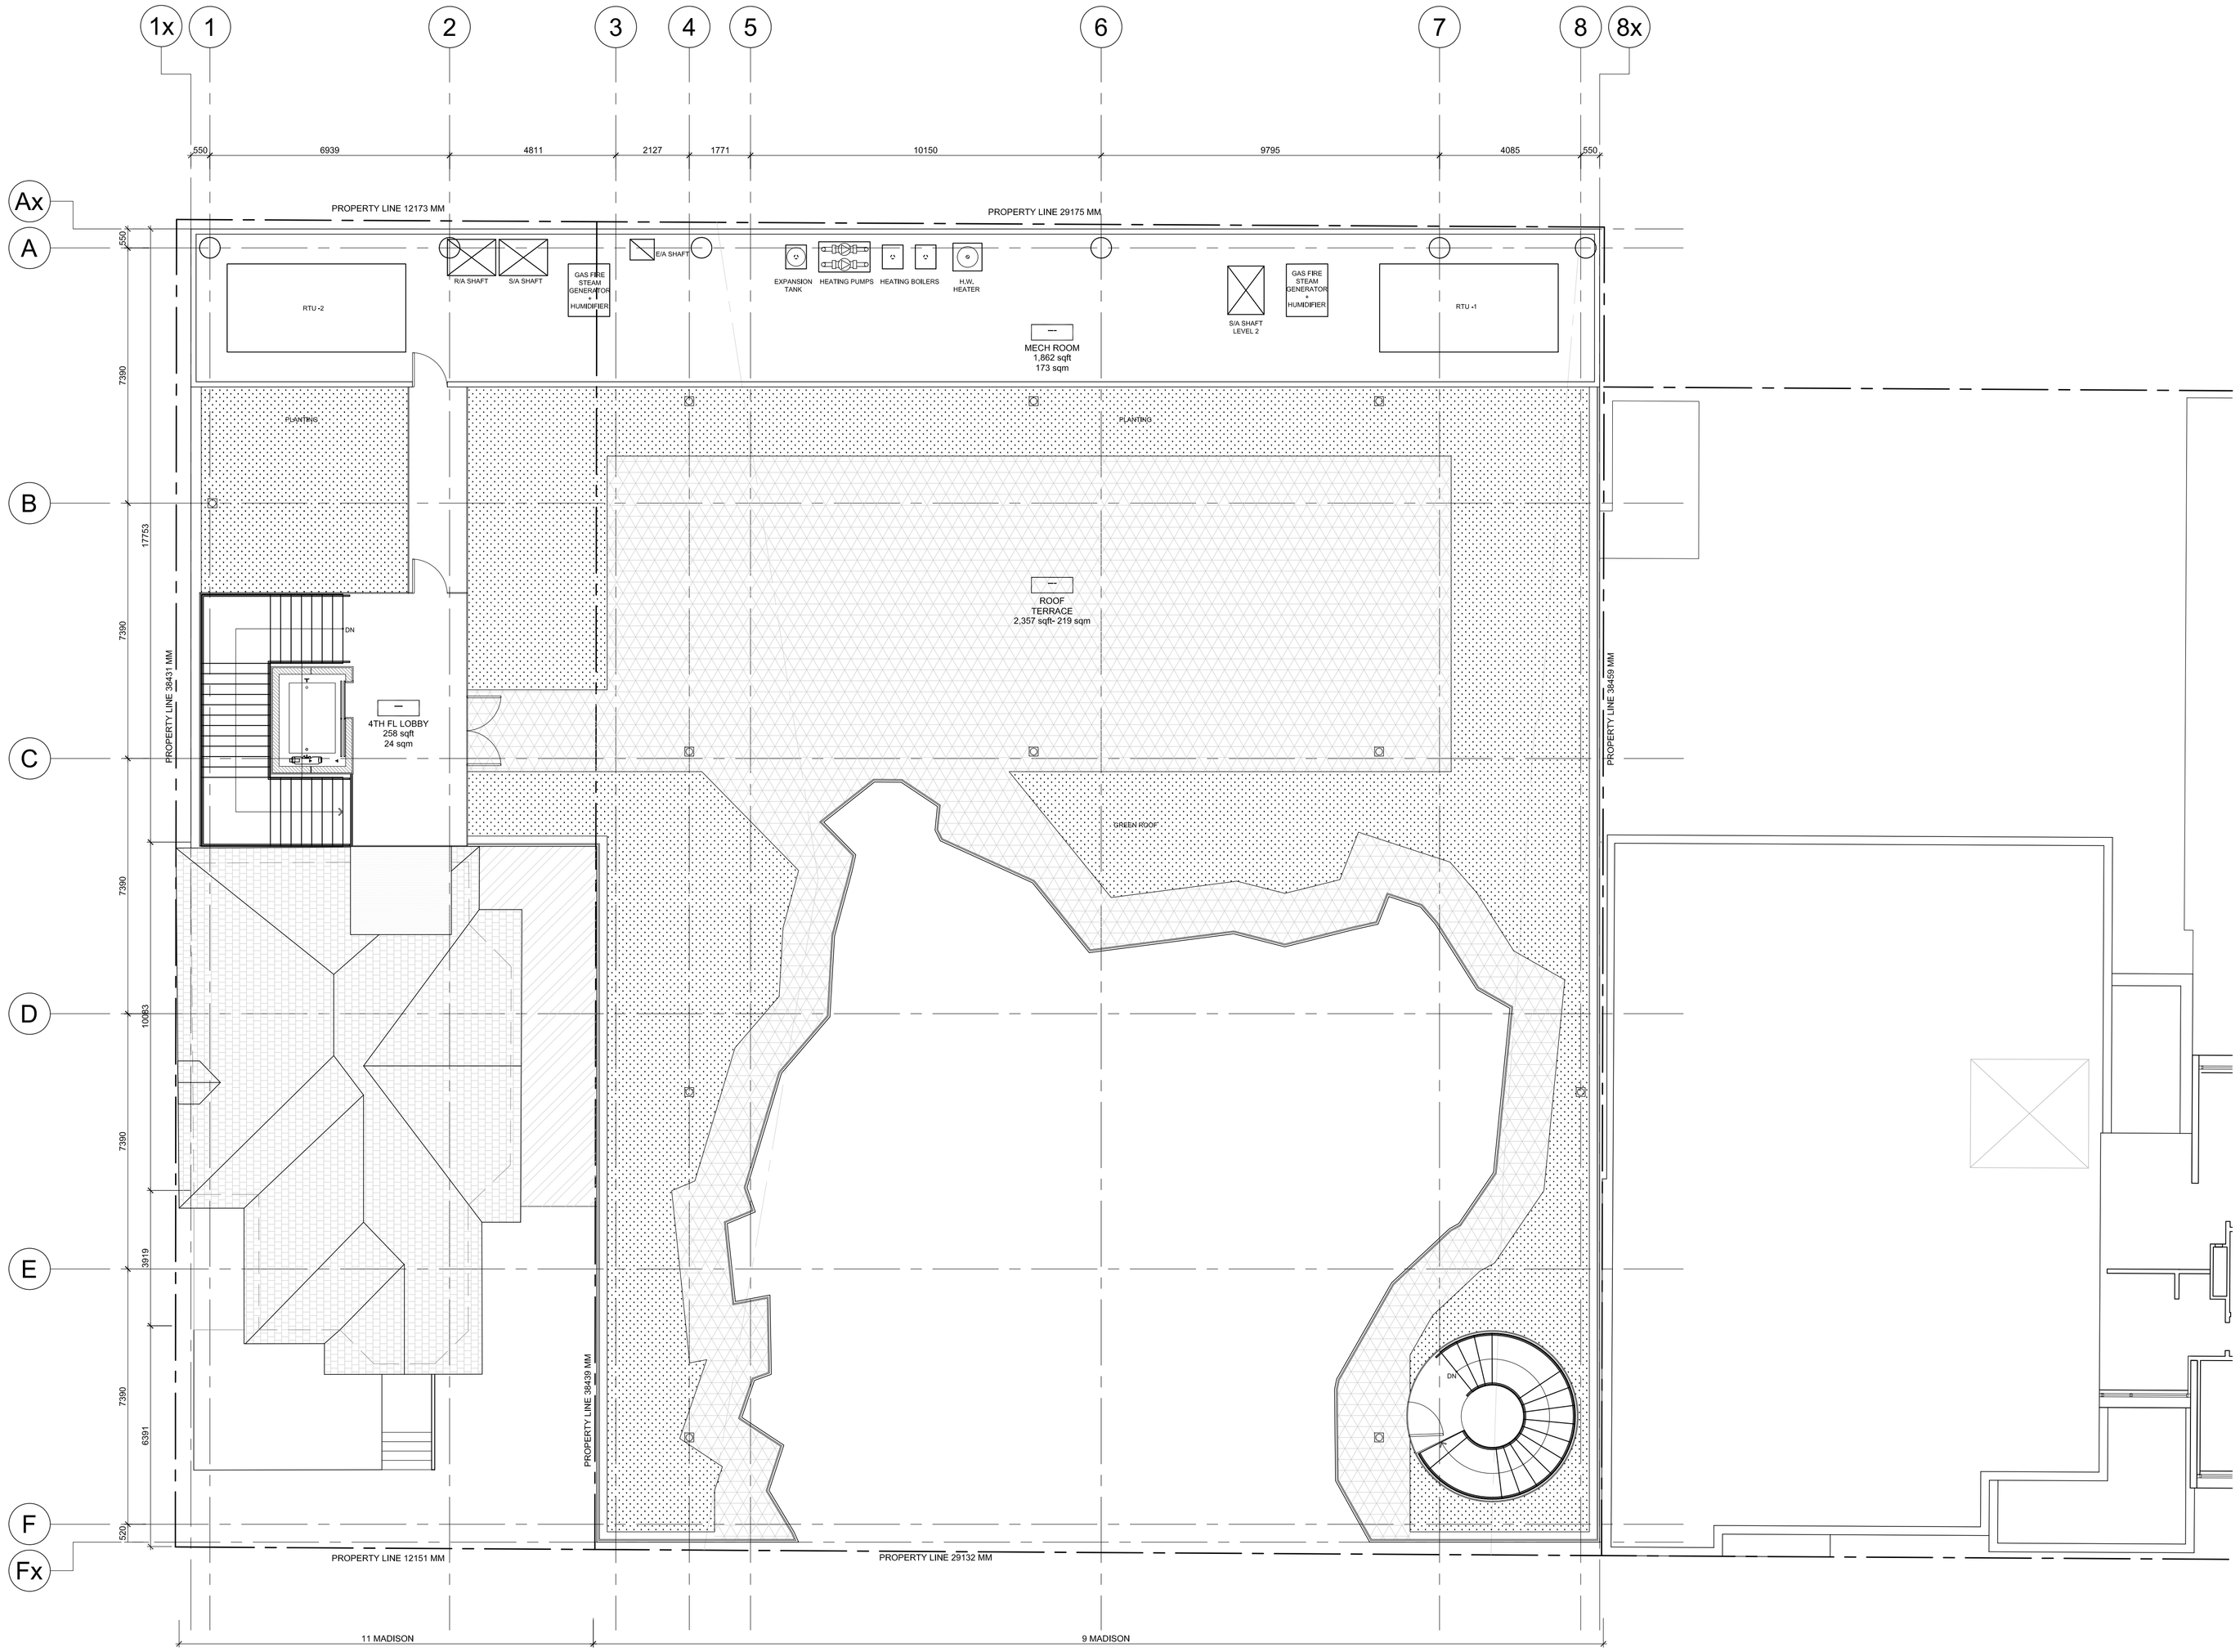

KONGATS ARCHITECTS

2-23 MORROW AVENUE
SUITE 302 TORONTO
CANADA M6R 2H9

TEL - 416 . 504 - 8998
FAX - 416 . 504 - 6556
office@kongatsarchitects.com

General Notes

General Contractor must check and verify all dimensions before proceeding with the Work.
DO NOT SCALE DRAWINGS

These documents are the sole property of the Architect and must not be reproduced without prior written consent.

Notes

	9 MADISON	11 MADISON
LOT SIZE	1,123 m²	466 m²
	12,087 ft²	5,014 ft²
EXISTING GROSS FLOOR	0 m²	456 m²
	0 ft²	4,907 ft²
PROPOSED GROSS FLOOR	1,576 m²	1,193 m²
	16,964 ft²	12,841 ft²
EXISTING BUILDING HEIGHT	0 m / ft	12 m / 39 ft
PROPOSED BUILDING HEIGHT	12 m / 39 ft	12 m / 39 ft
PARKING	0	0
SITE COVERAGE	1.4 x	2.56 x
COMBINED SITE COVERAGE	1.74 x	

Rev.#	Description	Date
01	ISSUED FOR SITE PLAN APP.	03.23.2018

Consultants

STRUCTURAL
Entuitive

MECHANICAL & ELECTRICAL
Smith + Andersen

CIVIL
MGM Consulting Inc.

TRAFFIC
BA Consulting Group Ltd.

COSTING
A.W. Hooker Associates Ltd.

HERITAGE
Robyn Huether Architect

LANDSCAPE
North Design Office

9-11 MADISON AVENUE

TORONTO ESTONIAN CULTURAL CENTRE

3RD FLOOR PLAN

Project Number: 1303
Drawing Scale: 1:100
Date: FEB. 02 2018
File Name: P:/PLANS
Drawn By: PP / SL
Reviewed By: AK

Project North

A2.05

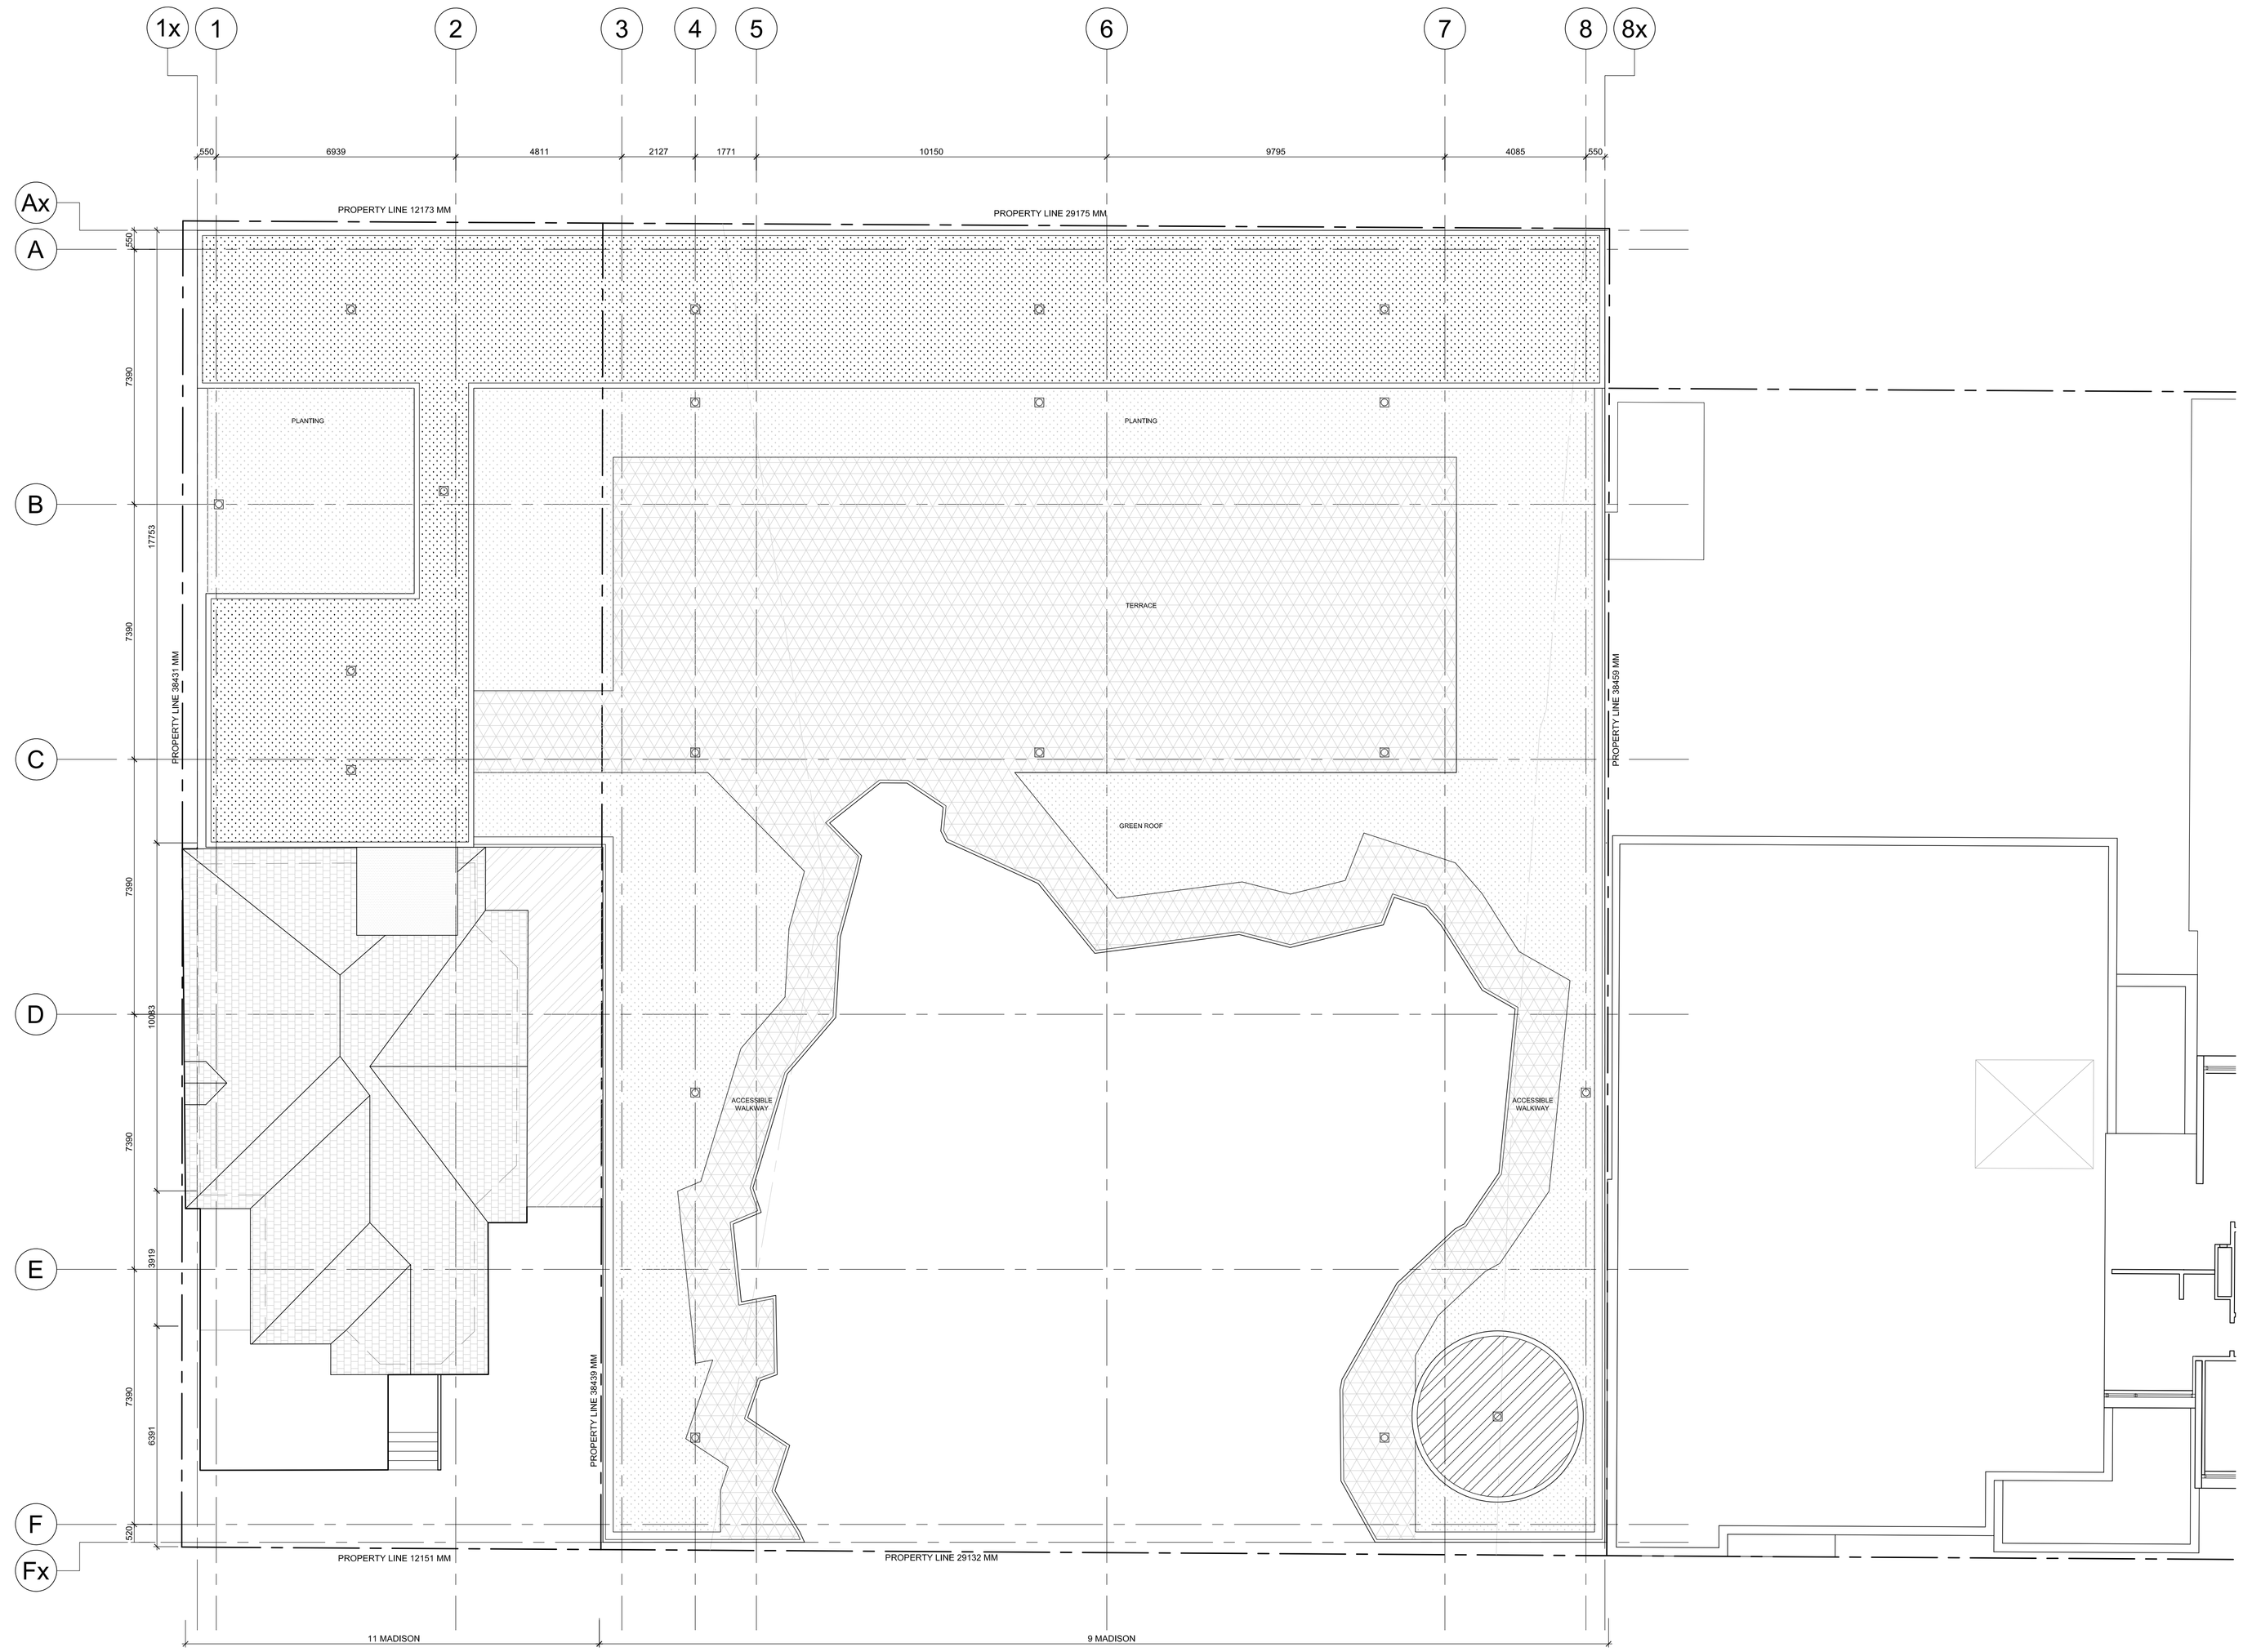

KONGATS ARCHITECTS

2-23 MORROW AVENUE
SUITE 302 TORONTO
CANADA M6R 2H9

TEL - 416 . 504 - 8998
FAX - 416 . 504 - 6556
office@kongatsarchitects.com

General Notes

General Contractor must check and verify all dimensions before proceeding with the Work.
DO NOT SCALE DRAWINGS

These documents are the sole property of the Architect and must not be reproduced without prior written consent.

Notes

	9 MADISON	11 MADISON
LOT SIZE	1,123 m²	466 m²
	12,087 ft²	5,014 ft²
EXISTING GROSS FLOOR	0 m²	456 m²
	0 ft²	4,907 ft²
PROPOSED GROSS FLOOR	1,576 m²	1,193 m²
	16,964 ft²	12,841 ft²
EXISTING BUILDING HEIGHT	0 m / ft	12 m / 39 ft
PROPOSED BUILDING HEIGHT	12 m / 39 ft	12 m / 39 ft
PARKING	0	0
SITE COVERAGE	1.4 x	2.56 x
COMBINED SITE COVERAGE	1.74 x	

Rev.#	Description	Date
01	ISSUED FOR SITE PLEAN APP.	03.23.2018

Consultants

STRUCTURAL
Entuitive

MECHANICAL & ELECTRICAL
Smith + Andersen

CIVIL
MGM Consulting Inc.

TRAFFIC
BA Consulting Group Ltd.

COSTING
A.W. Hooker Associates Ltd.

HERITAGE
Robyn Huether Architect

LANDSCAPE
North Design Office

9-11 MADISON AVENUE

TORONTO ESTONIAN CULTURAL CENTRE

ROOF PLAN

Project Number: 1303
Drawing Scale: 1:100
Date: FEB. 02 2018
File Name: P:/PLANS
Drawn By: PP / SL
Reviewed By: AK

Project North

A2.06

1 A4.01 WEST ELEVATION 1:100

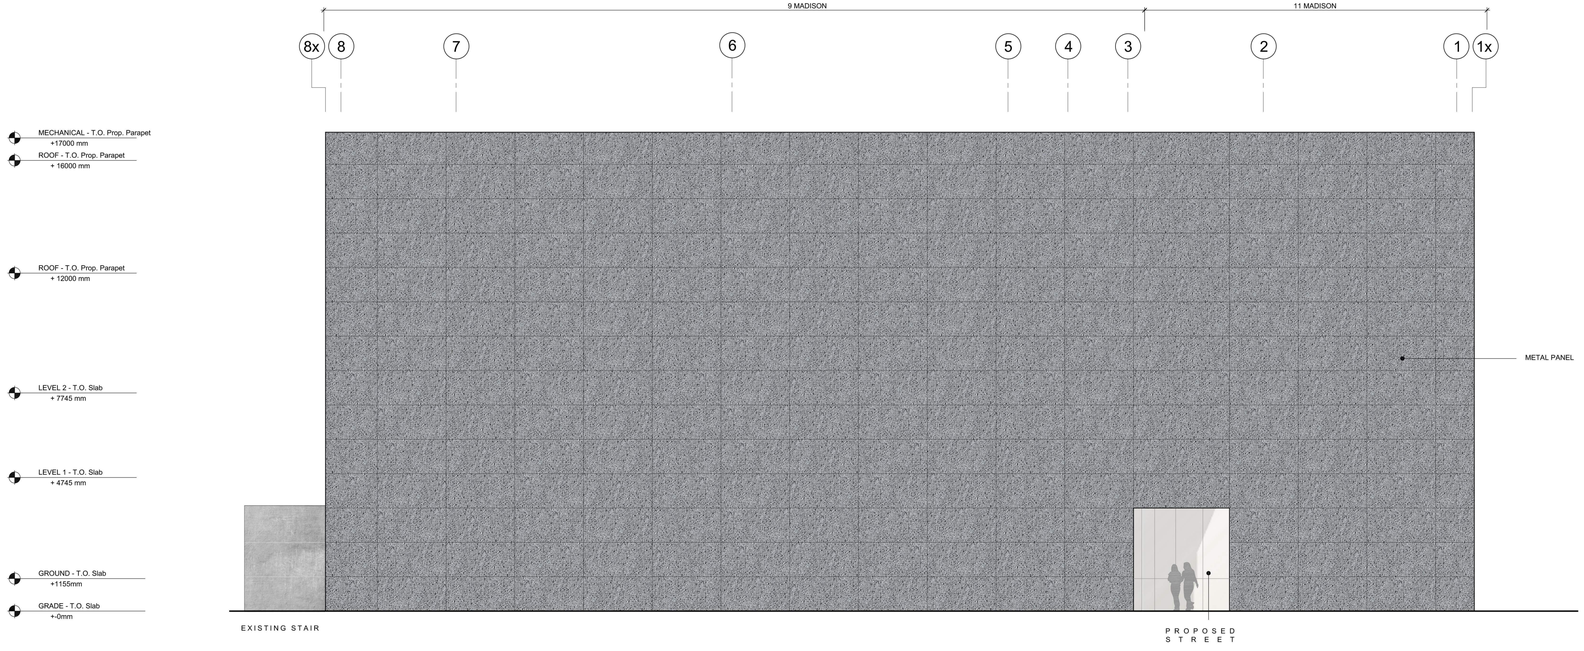

2 A4.01 EAST ELEVATION 1:100

KONGATS ARCHITECTS

2-23 MORROW AVENUE TEL - 416 . 504 . 8998
SUITE 302 TORONTO FAX - 416 . 504 . 6556
CANADA M6R 2H9 office@kongatsarchitects.com

General Notes

General Contractor must check and verify all dimensions before proceeding with the Work.
DO NOT SCALE DRAWINGS

These documents are the sole property of the Architect and must not be reproduced without prior written consent.

Notes

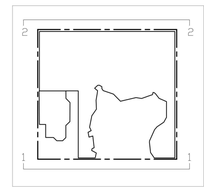

Rev.#	Description	Date
01	ISSUED FOR SITE PLAN APP.	03.23.2018

Consultants

STRUCTURAL
Entuitive

MECHANICAL & ELECTRICAL
Smith + Andersen

CIVIL
MGM Consulting Inc.

TRAFFIC
BA Consulting Group Ltd.

COSTING
A.W. Hooker Associates Ltd.

HERITAGE
Robyn Huether Architect

LANDSCAPE
North Design Office

9-11 MADISON AVE

TORONTO ESTONIAN CULTURAL CENTRE

ELEVATIONS WEST & EAST

Project Number: 1303
Drawing Scale: 1:100
Date: FEB 13 2018
File Name: ELEVATIONS
Drawn By: PP / PD
Reviewed By: AK

A4.01

1 A4.02 NORTH ELEVATION
1:100

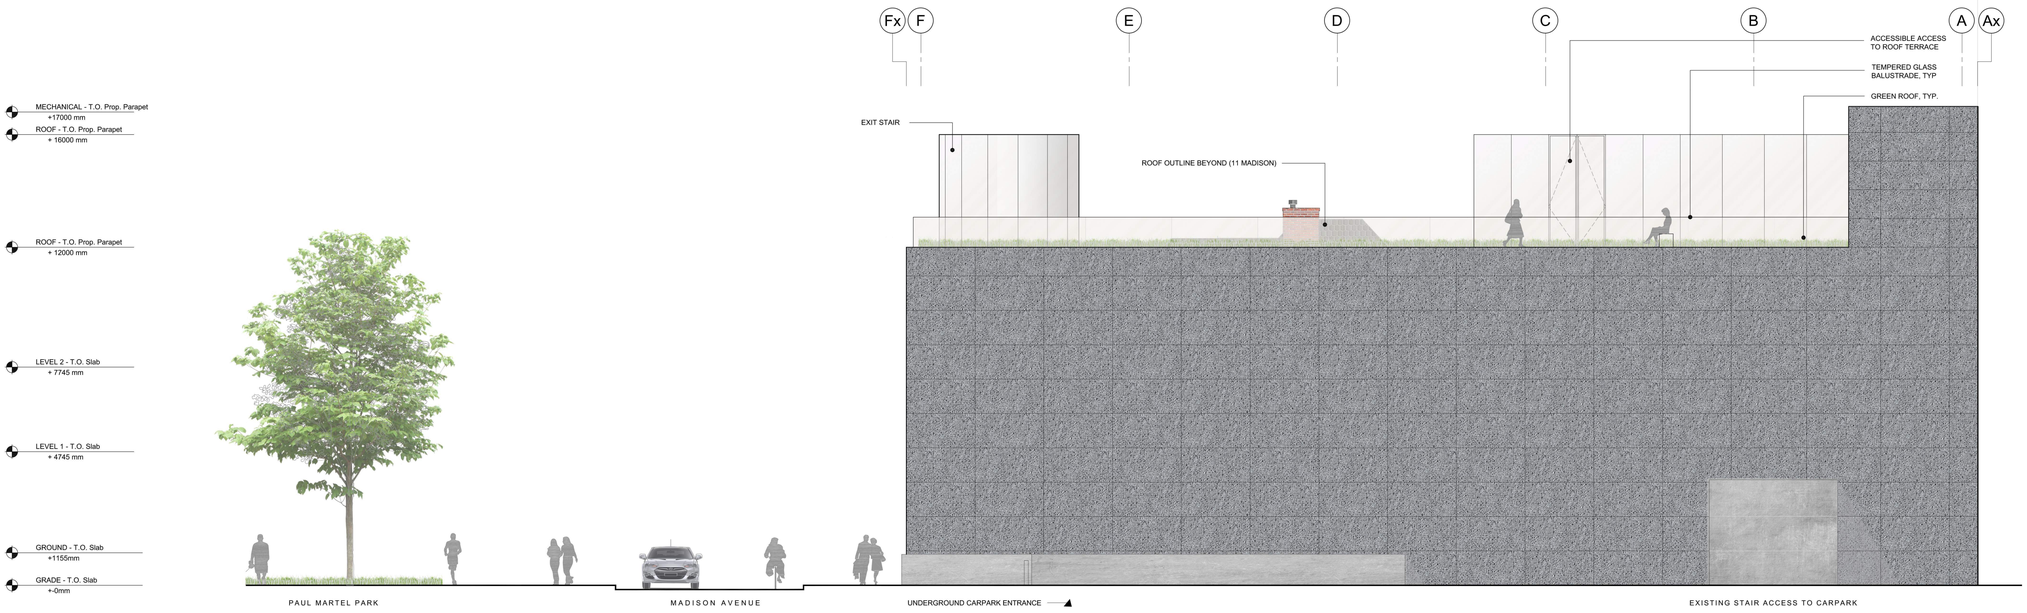

2 A4.02 SOUTH ELEVATION
1:100

KONGATS ARCHITECTS
2-23 MORROW AVENUE SUITE 302 TORONTO CANADA M6R 2H9
TEL - 416 . 504 . 8998
FAX - 416 . 504 . 6556
office@kongatsarchitects.com

General Notes

General Contractor must check and verify all dimensions before proceeding with the Work.
DO NOT SCALE DRAWINGS

These documents are the sole property of the Architect and must not be reproduced without prior written consent.

Notes

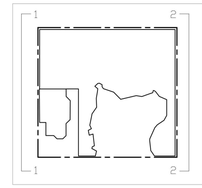

Rev.#	Description	Date
01	ISSUED FOR SITE PLAN APP.	03.23.2018

Consultants

STRUCTURAL
Entuitive

MECHANICAL & ELECTRICAL
Smith + Andersen

CIVIL
MGM Consulting Inc.

TRAFFIC
BA Consulting Group Ltd.

COSTING
A.W. Hooker Associates Ltd.

HERITAGE
Robyn Huether Architect

LANDSCAPE
North Design Office

9-11 MADISON AVE
TORONTO ESTONIAN CULTURAL CENTRE

ELEVATIONS SOUTH & NORTH

Project Number: 1303
Drawing Scale: 1:100
Date: FEB. 13 2018
File Name: ELEVATIONS
Drawn By: PP / PD
Reviewed By: AK

A4.02

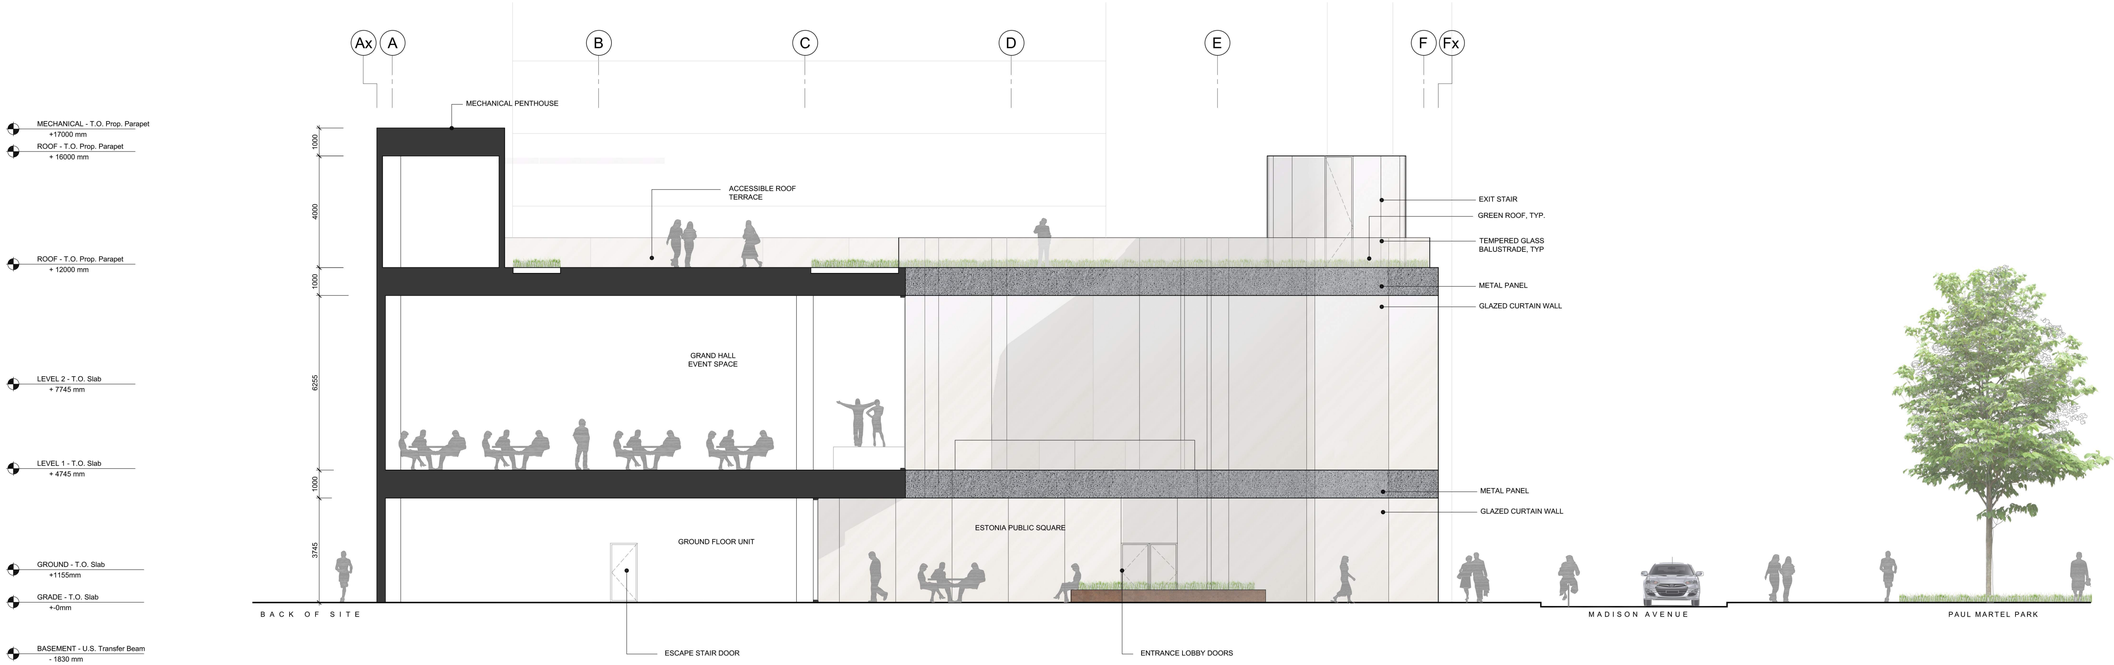

1 A4.03 NORTH COURTYARD ELEVATION

1:100

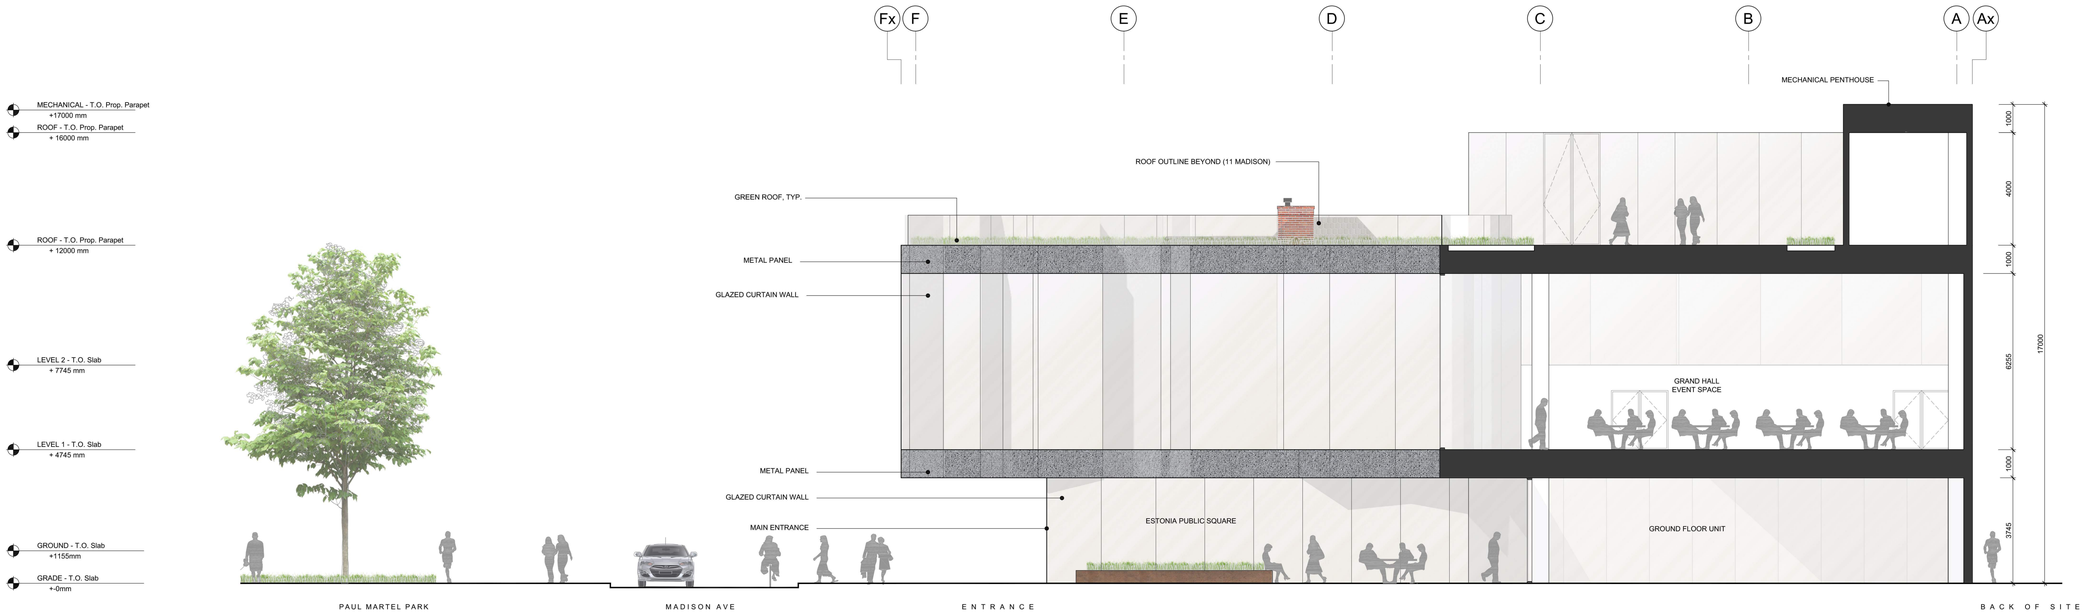

2 A4.03 SOUTH COURTYARD ELEVATION

1:100

KONGATS ARCHITECTS

2-23 MORROW AVENUE TEL - 416 . 504 . 8998
SUITE 302 TORONTO FAX - 416 . 504 . 6556
CANADA M6R 2H9 office@kongatsarchitects.com

General Notes

General Contractor must check and verify all dimensions before proceeding with the Work.
DO NOT SCALE DRAWINGS

These documents are the sole property of the Architect and must not be reproduced without prior written consent.

Notes

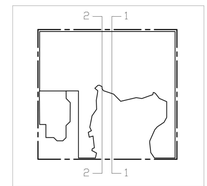

Rev.#	Description	Date
01	ISSUED FOR SITE PLAN APP.	03.23.2018

Consultants

STRUCTURAL
Entuitive

MECHANICAL & ELECTRICAL
Smith + Andersen

CIVIL
MGM Consulting Inc.

TRAFFIC
BA Consulting Group Ltd.

COSTING
A.W. Hooker Associates Ltd.

HERITAGE
Robyn Huether Architect

LANDSCAPE
North Design Office

9-11 MADISON AVE

TORONTO ESTONIAN CULTURAL CENTRE

ELEVATIONS COURTYARD

Project Number: 1303
Drawing Scale: 1:100
Date: FEB 13.2018
File Name: ELEVATIONS
Drawn By: PP / PD
Reviewed By: AK

A4.03

1 / A4.04 WEST ELEVATION (EXISTING)
1:50

2 / A4.04 NORTH ELEVATION (EXISTING)
1:50

KONGATS ARCHITECTS
2-23 MORROW AVENUE SUITE 302 TORONTO CANADA M6R 2H9
TEL - 416 . 504 - 8998
FAX - 416 . 504 - 6556
office@kongatsarchitects.com

General Notes

General Contractor must check and verify all dimensions before proceeding with the Work.
DO NOT SCALE DRAWINGS

These documents are the sole property of the Architect and must not be reproduced without prior written consent.

Notes

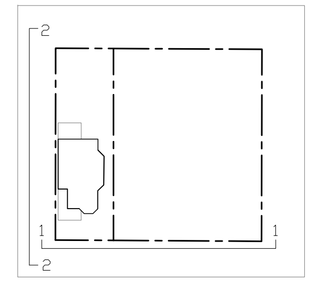

Rev.#	Description	Date
01	ISSUED FOR SITE PLAN APP.	03.23.2018

Consultants

STRUCTURAL
Entuitive

MECHANICAL & ELECTRICAL
Smith + Andersen

CIVIL
MGM Consulting Inc.

TRAFFIC
BA Consulting Group Ltd.

COSTING
A.W. Hooker Associates Ltd.

HERITAGE
Robyn Huether Architect

LANDSCAPE
North Design Office

9-11 MADISON AVE
TORONTO ESTONIAN CULTURAL CENTRE

ELEVATIONS (11 MADISON) WEST & NORTH (EXISTING)

Project Number: 1303
Drawing Scale: 1:100
Date: FEB. 12 2018
File Name: ELEVATIONS
Drawn By: LA / PP
Reviewed By: AK

A4.04

1 / A4.05 EAST ELEVATION (EXISTING)
1:50

2 / A4.05 SOUTH ELEVATION (EXISTING)
1:50

KONGATS ARCHITECTS
2-23 MORROW AVENUE SUITE 302 TORONTO CANADA M6R 2H9
TEL - 416 . 504 - 8998
FAX - 416 . 504 - 6556
office@kongatsarchitects.com

General Notes

General Contractor must check and verify all dimensions before proceeding with the Work.
DO NOT SCALE DRAWINGS

These documents are the sole property of the Architect and must not be reproduced without prior written consent.

Notes

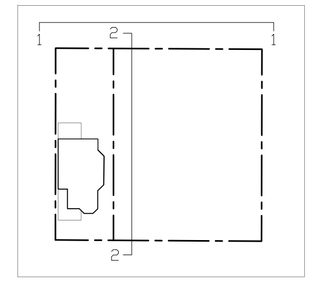

Rev.#	Description	Date
01	ISSED FOR SITE PLAN APP.	03.23.2018

Consultants

STRUCTURAL
Entuitive

MECHANICAL & ELECTRICAL
Smith + Andersen

CIVIL
MGM Consulting Inc.

TRAFFIC
BA Consulting Group Ltd.

COSTING
A.W. Hooker Associates Ltd.

HERITAGE
Robyn Huether Architect

LANDSCAPE
North Design Office

9-11 MADISON AVE
TORONTO ESTONIAN CULTURAL CENTRE

ELEVATIONS (11 MADISON) EAST & SOUTH (EXISTING)

Project Number: 1303
Drawing Scale: 1:100
Date: FEB. 12 2018
File Name: ELEVATIONS
Drawn By: LA / PP
Reviewed By: AK

A4.05

1 / A4.06 WEST ELEVATION (PROPOSED)
1:50

1 / A4.06 NORTH ELEVATION (PROPOSED)
1:50

KONGATS ARCHITECTS
2-23 MORROW AVENUE SUITE 302 TORONTO CANADA M6R 2H9
TEL - 416 . 504 - 8998
FAX - 416 . 504 - 6556
office@kongatsarchitects.com

General Notes

General Contractor must check and verify all dimensions before proceeding with the Work.
DO NOT SCALE DRAWINGS

These documents are the sole property of the Architect and must not be reproduced without prior written consent.

Notes

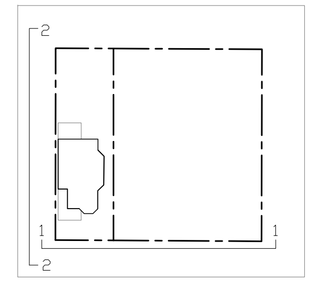

Rev.#	Description	Date
01	ISSUED FOR SITE PLAN APP.	03.23.2018

Consultants

STRUCTURAL
Entuitive

MECHANICAL & ELECTRICAL
Smith + Andersen

CIVIL
MGM Consulting Inc.

TRAFFIC
BA Consulting Group Ltd.

COSTING
A.W. Hooker Associates Ltd.

HERITAGE
Robyn Huether Architect

LANDSCAPE
North Design Office

9-11 MADISON AVE.

TORONTO ESTONIAN CULTURAL CENTRE

ELEVATIONS (11 MADISON) WEST & NORTH (PROPOSED)

Project Number: 1303
Drawing Scale: 1:100
Date: FEB. 12 2018
File Name: ELEVATIONS
Drawn By: LA / PP
Reviewed By: AK

A4.06

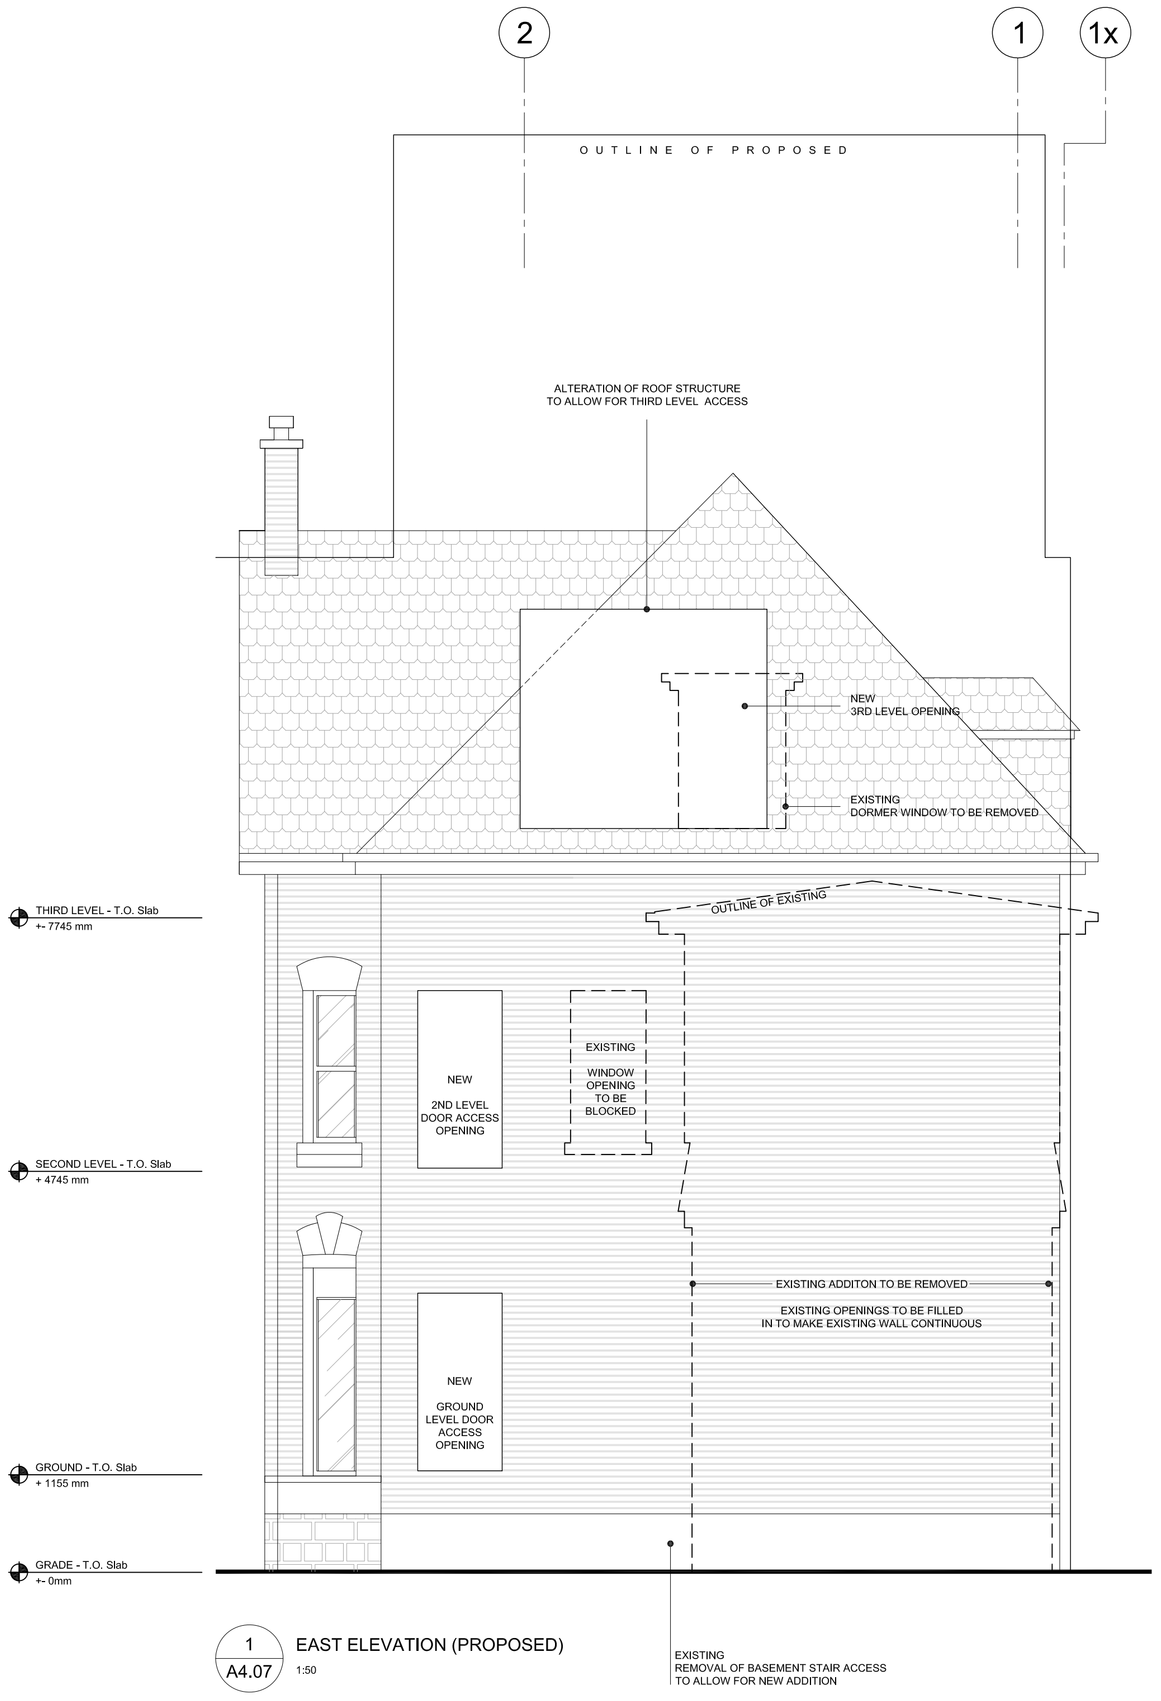

1 / A4.07 EAST ELEVATION (PROPOSED)
1:50

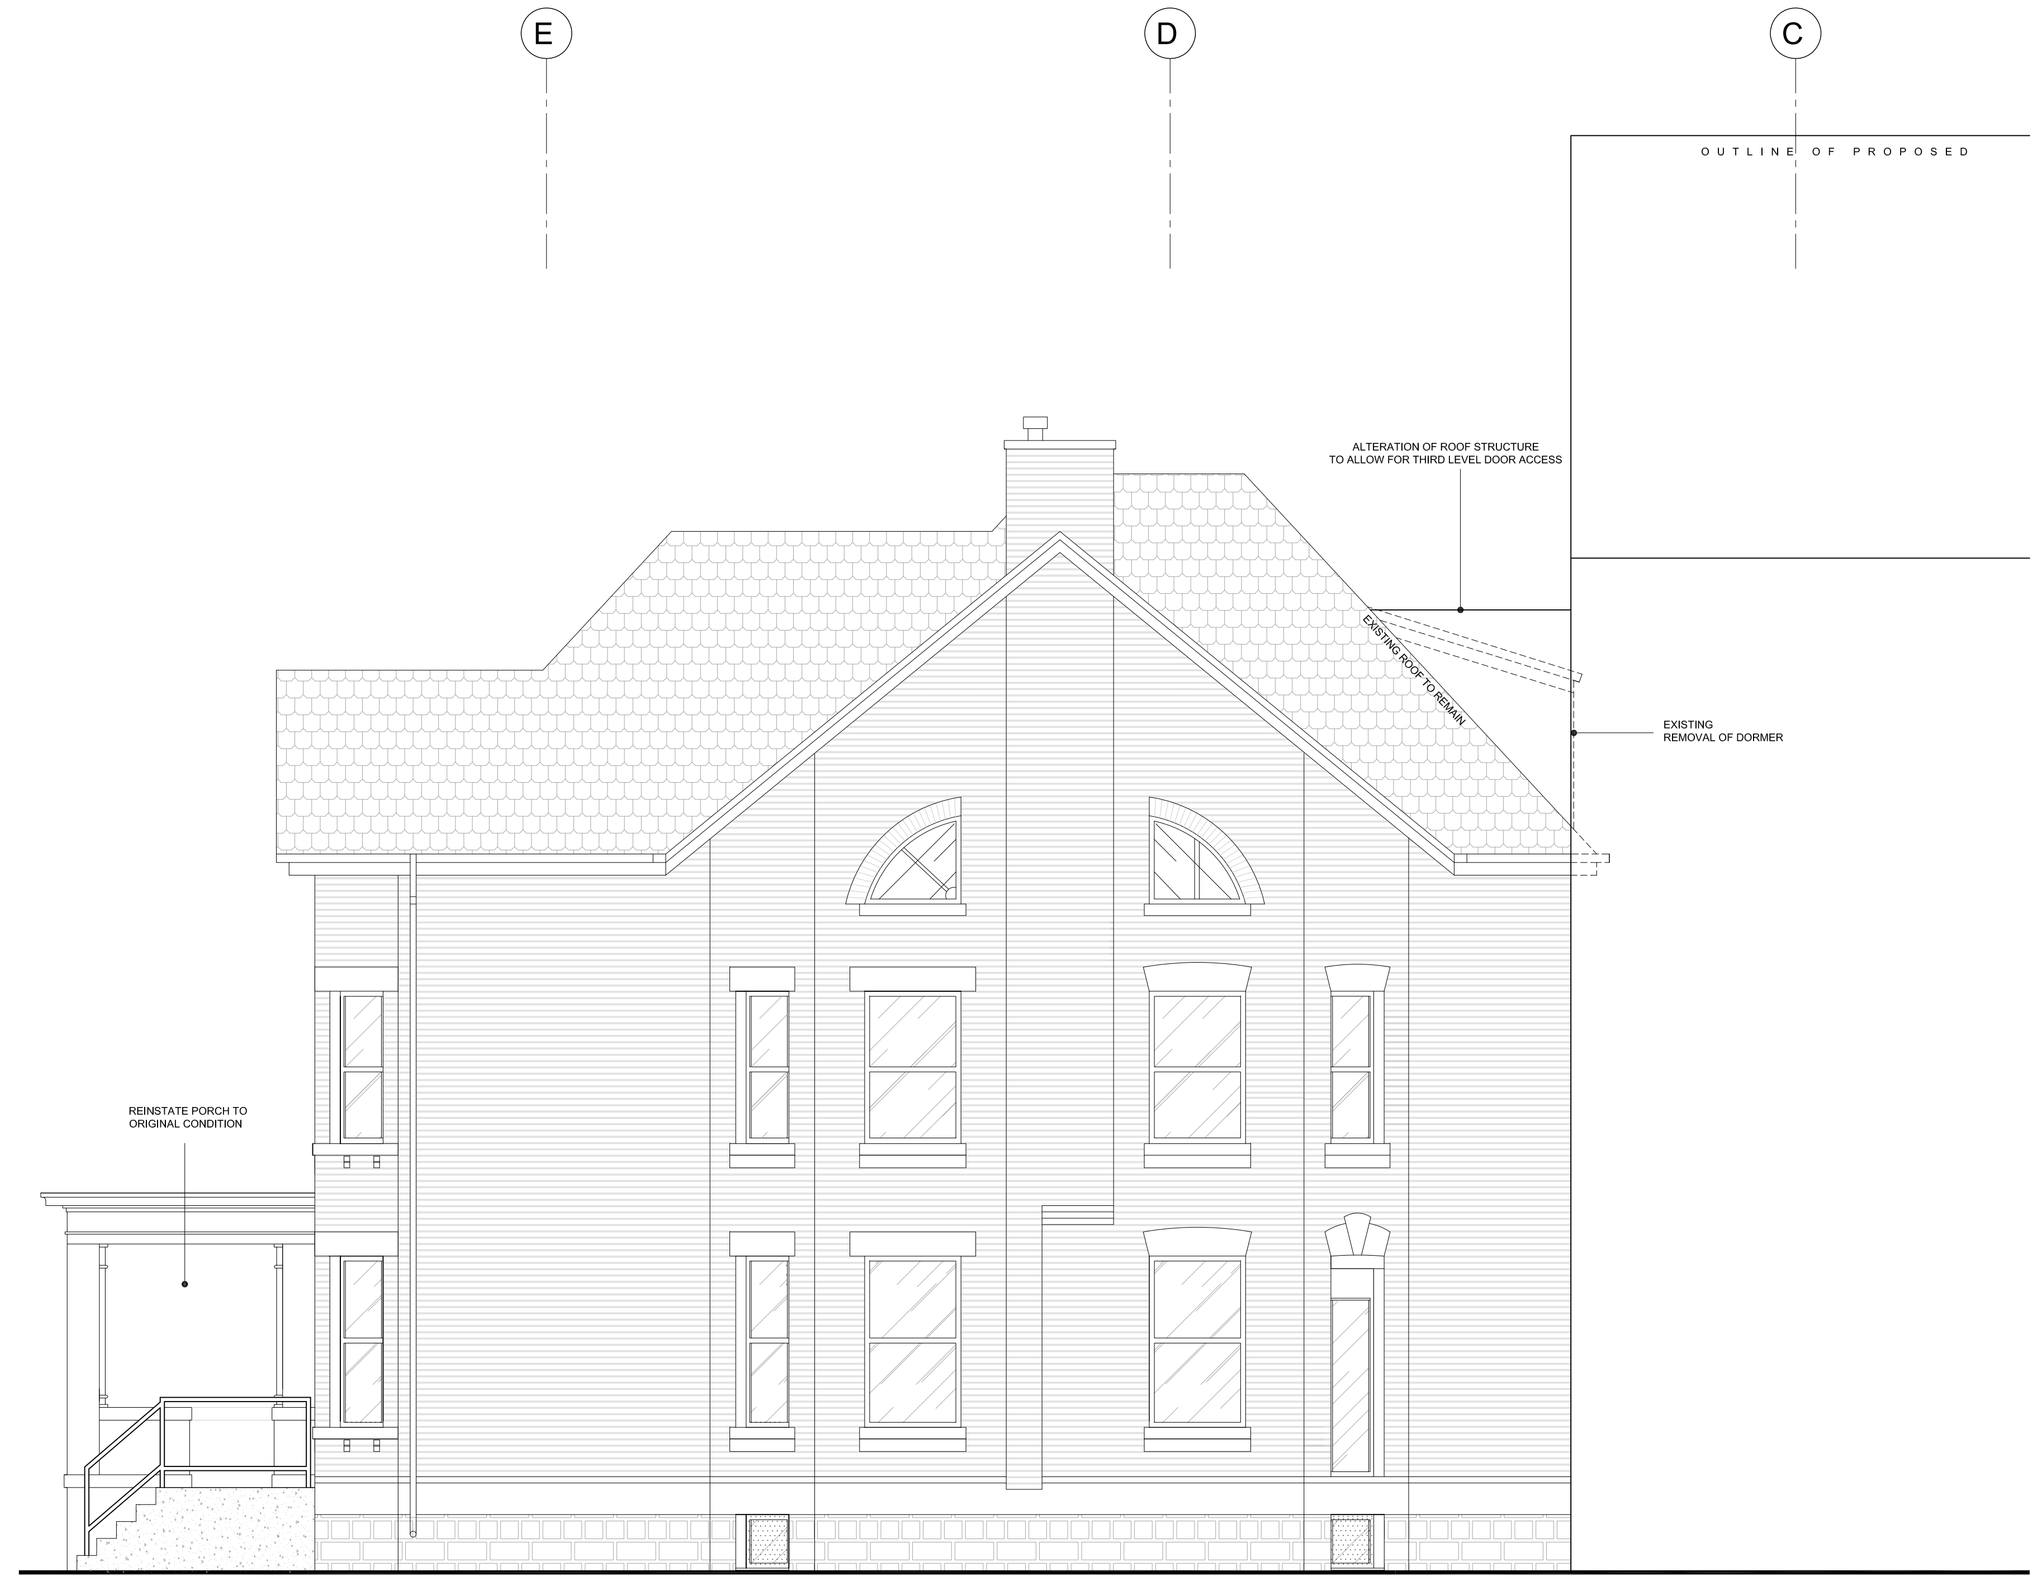

1 / A4.07 SOUTH ELEVATION (PROPOSED)
1:50

KONGATS ARCHITECTS
2-23 MORROW AVENUE
SUITE 302 TORONTO
CANADA M6R 2H9
TEL - 416 . 504 - 8998
FAX - 416 . 504 - 6556
office@kongatsarchitects.com

General Notes

General Contractor must check and verify all dimensions before proceeding with the Work.
DO NOT SCALE DRAWINGS

These documents are the sole property of the Architect and must not be reproduced without prior written consent.

Notes

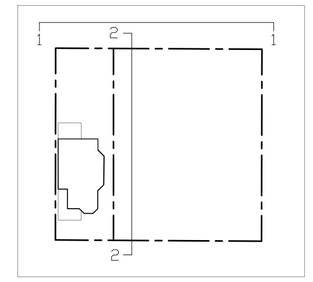

Rev.#	Description	Date
01	ISSUED FOR SITE PLAN APP.	03.23.2018

Consultants

STRUCTURAL
Entuitive

MECHANICAL & ELECTRICAL
Smith + Andersen

CIVIL
MGM Consulting Inc.

TRAFFIC
BA Consulting Group Ltd.

COSTING
A.W. Hooker Associates Ltd.

HERITAGE
Robyn Huether Architect

LANDSCAPE
North Design Office

9-11 MADISON AVE
TORONTO ESTONIAN CULTURAL CENTRE

ELEVATIONS (11 MADISON) EAST & SOUTH (PROPOSED)

Project Number: 1303
Drawing Scale: 1:100
Date: FEB. 12 2018
File Name: ELEVATIONS
Drawn By: LA / PP
Reviewed By: AK

A4.07

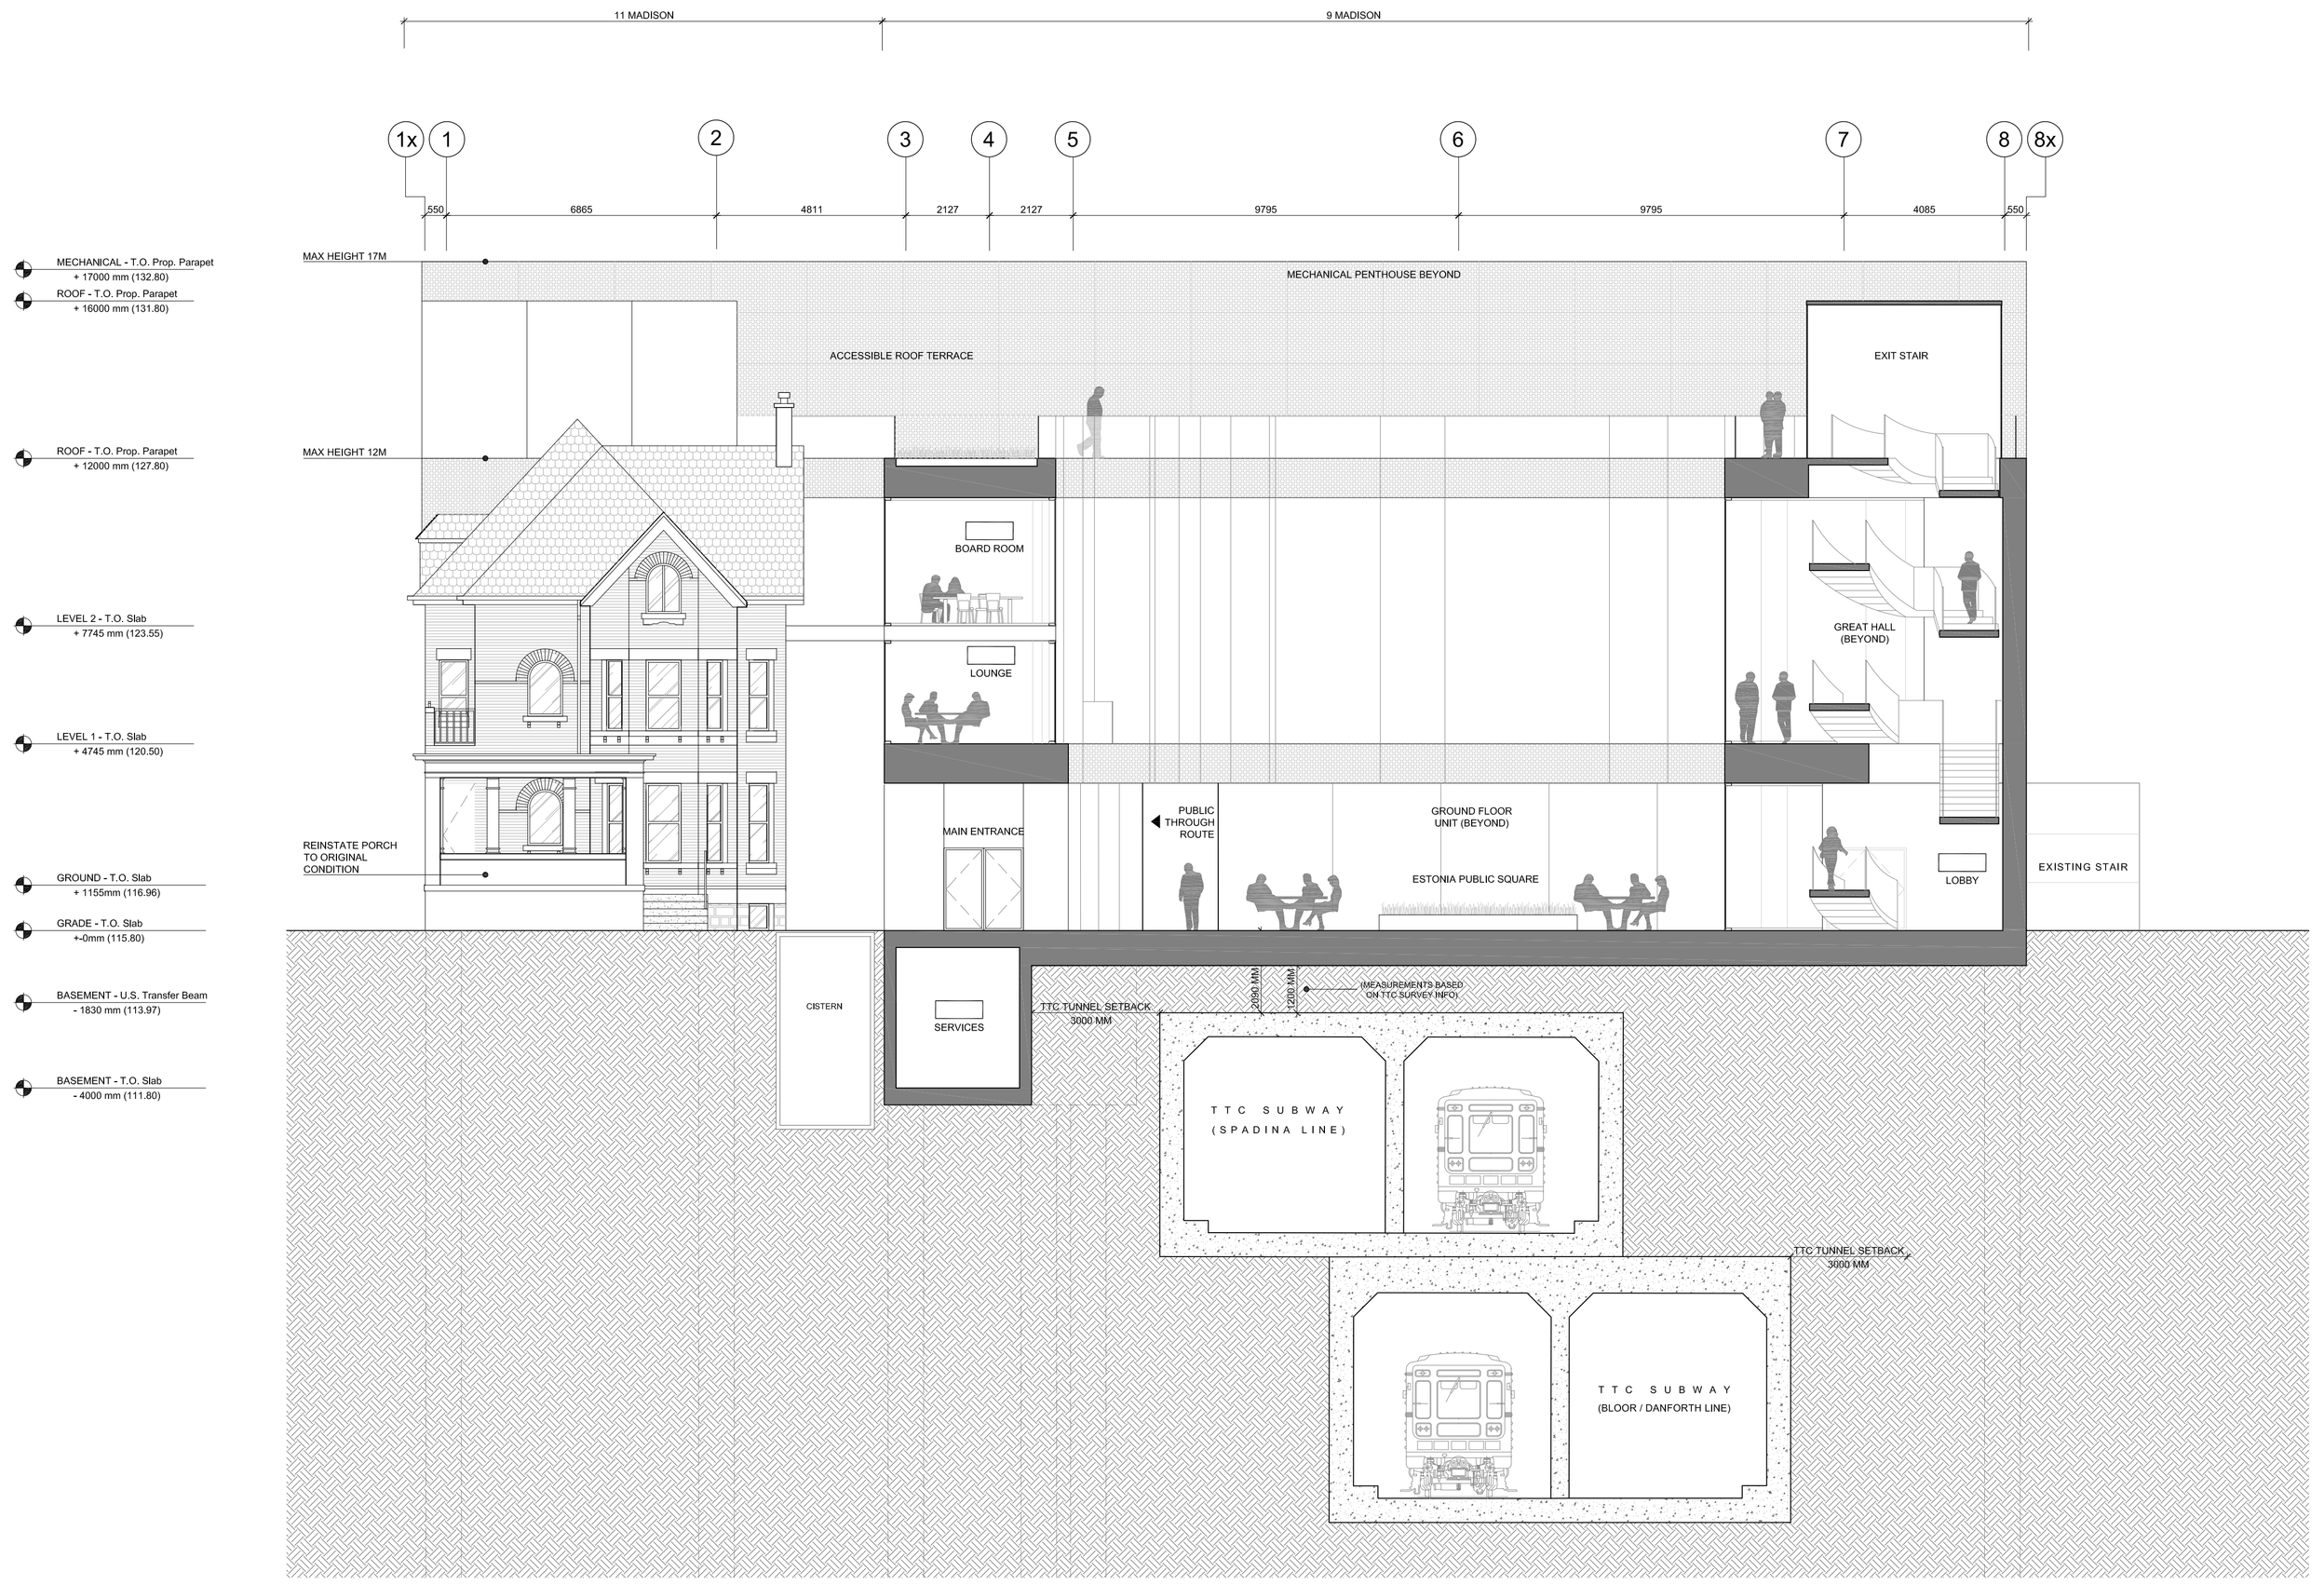

1 SECTION
A5.01 1:100

KONGATS ARCHITECTS
2-23 MORROW AVENUE TEL - 416 . 504 . 8998
SUITE 302 TORONTO FAX - 416 . 504 . 6556
CANADA M6R 2H9 office@kongatsarchitects.com

General Notes

General Contractor must check and verify all dimensions before proceeding with the Work.
DO NOT SCALE DRAWINGS

These documents are the sole property of the Architect and must not be reproduced without prior written consent.

Notes

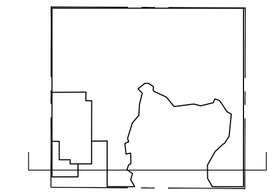

Rev.#	Description	Date
01	ISSUED FOR SITE PLAN APP.	03.23.2018

Consultants

STRUCTURAL
Entuitive

MECHANICAL & ELECTRICAL
Smith + Andersen

CIVIL
MGM Consulting Inc.

TRAFFIC
BA Consulting Group Ltd.

COSTING
A.W. Hooker Associates Ltd.

HERITAGE
Robyn Huether Architect

LANDSCAPE
North Design Office

TORONTO, ONTARIO

TORONTO ESTONIAN CULTURAL CENTRE

BUILDING SECTIONS

Project Number: 1604
Drawing Scale: 1:100
Date: FEB. 13 2018
File Name: SECTIONS
Drawn By: PP / PD
Reviewed By: AK

A5.01

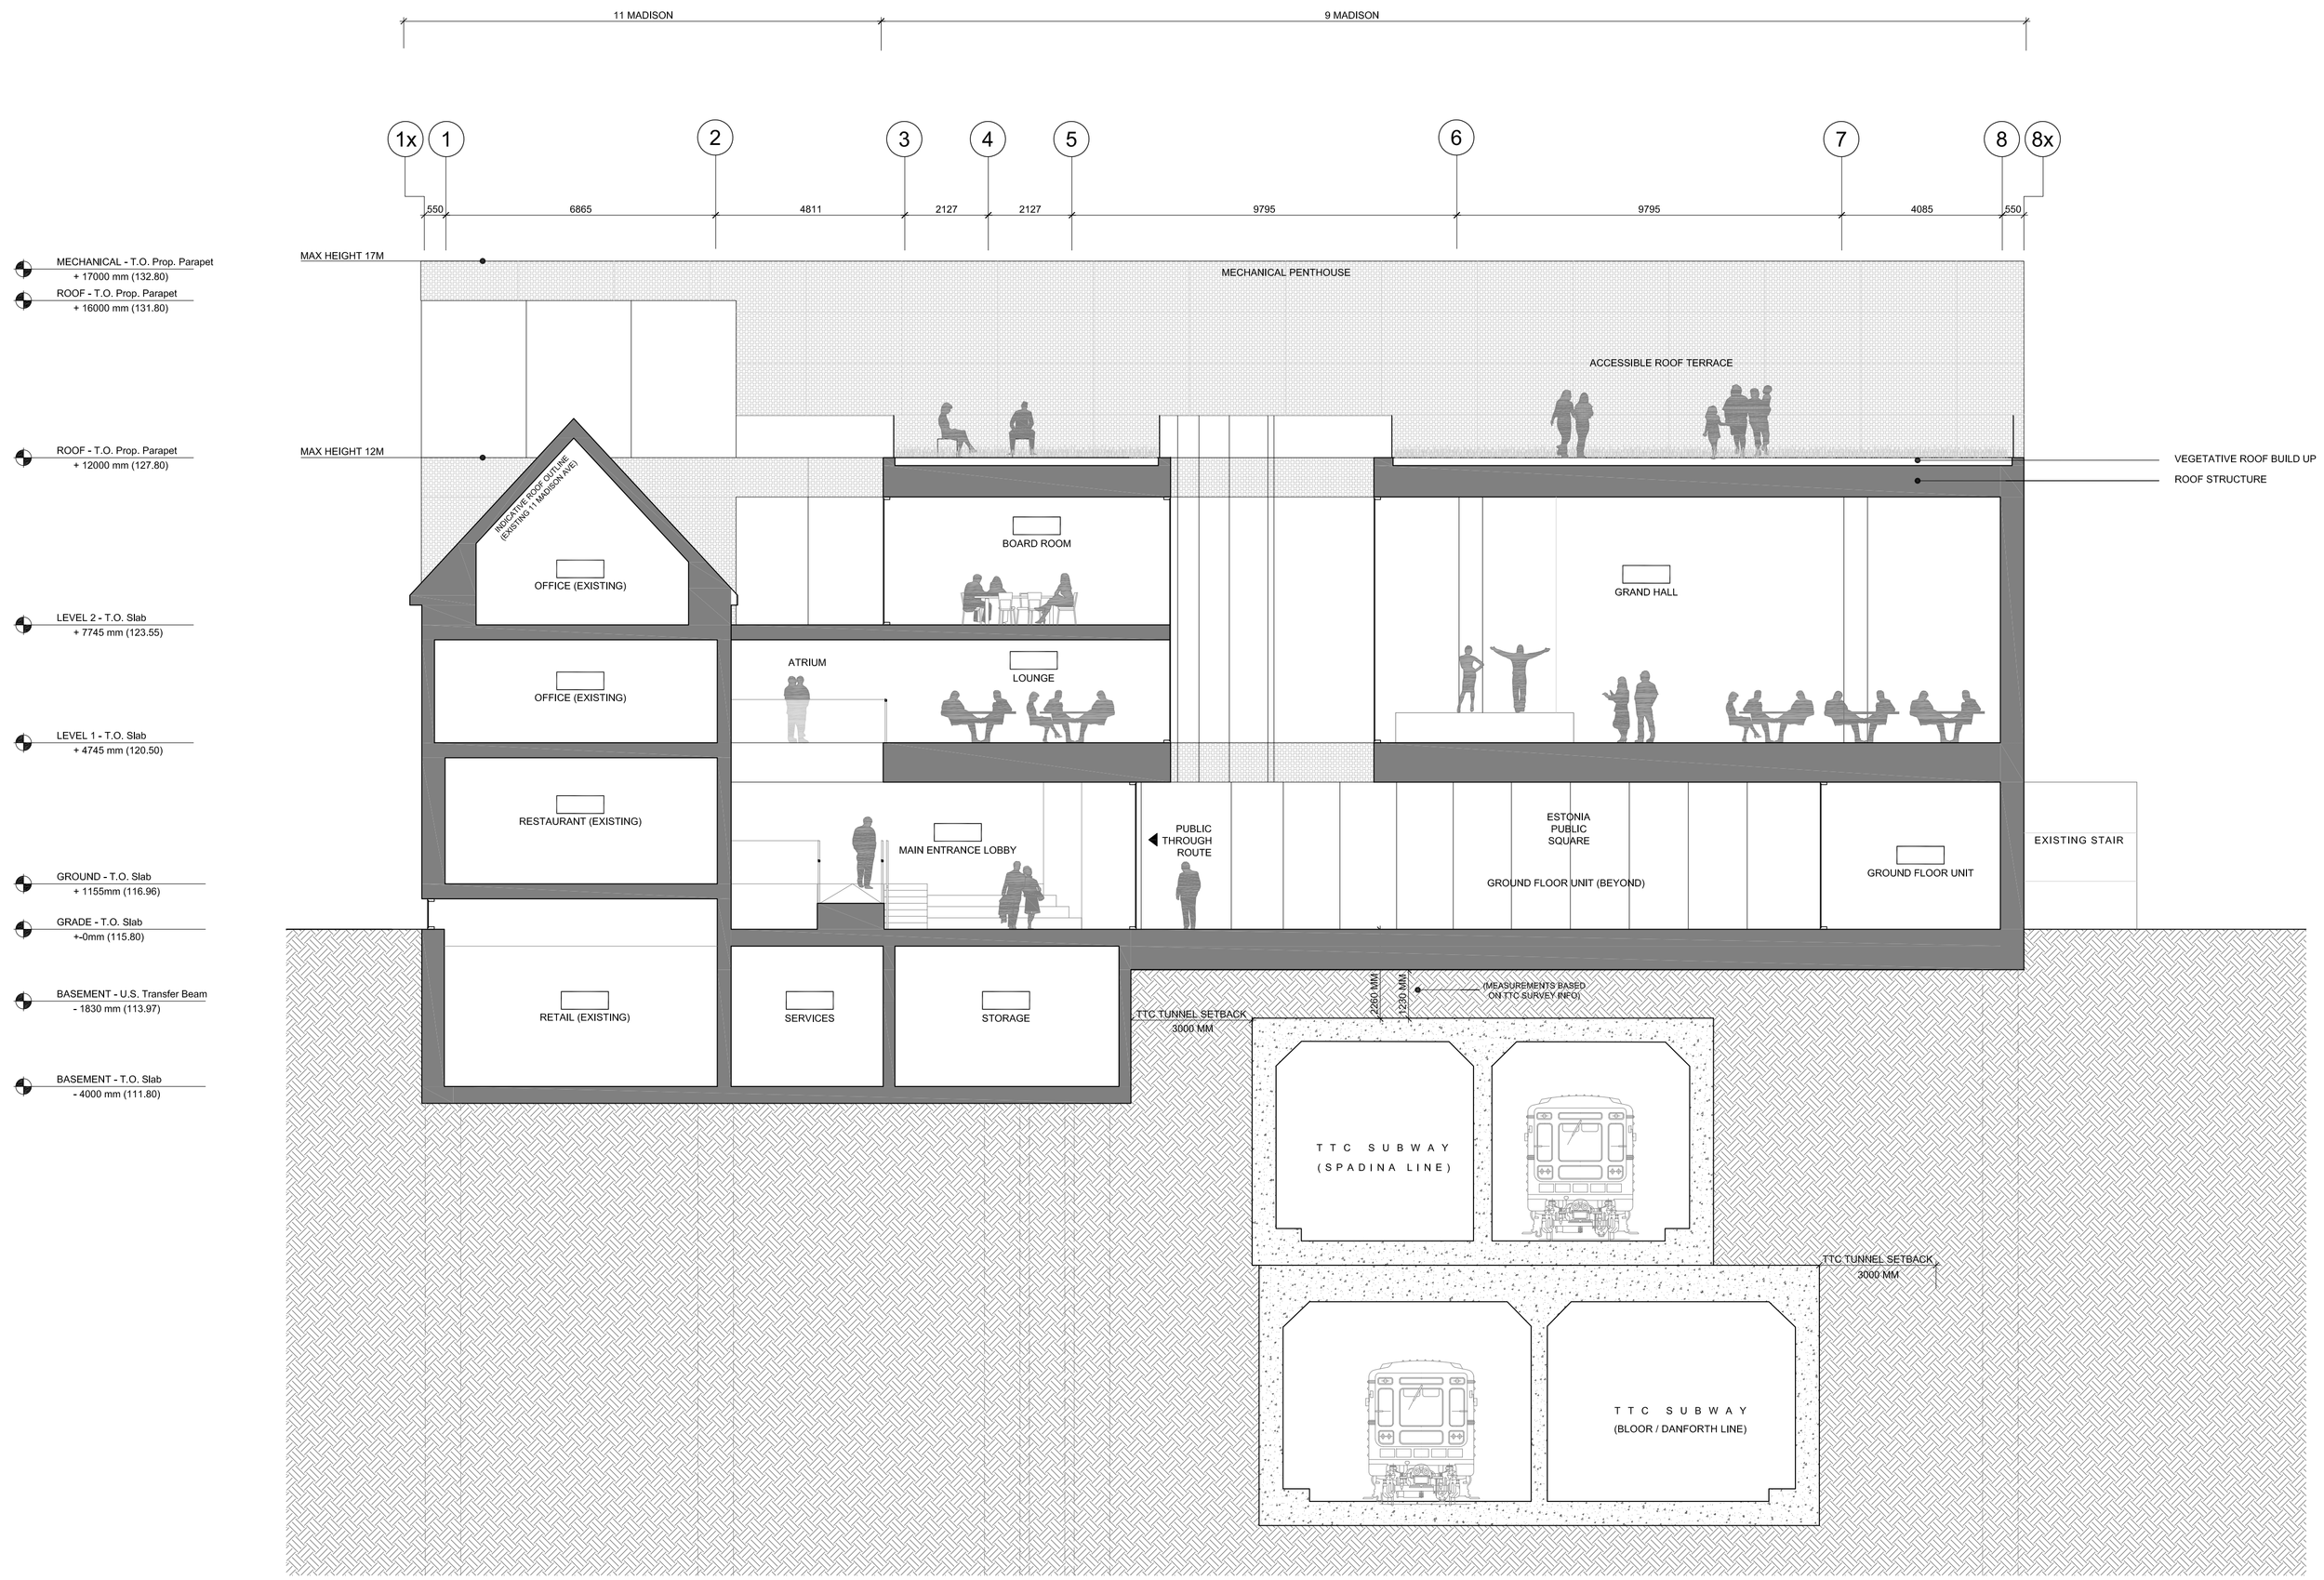

1 / A5.02 SECTION
1:100

KONGATS ARCHITECTS
2-23 MORROW AVENUE
SUITE 302 TORONTO
CANADA M6R 2H9
TEL - 416 . 504 . 8998
FAX - 416 . 504 . 6556
office@kongatsarchitects.com

General Notes

General Contractor must check and verify all dimensions before proceeding with the Work.
DO NOT SCALE DRAWINGS

These documents are the sole property of the Architect and must not be reproduced without prior written consent.

Notes

Rev.#	Description	Date
01	ISSUED FOR SITE PLAN APP.	03.23.2018

Consultants

STRUCTURAL
Entuitive

MECHANICAL & ELECTRICAL
Smith + Andersen

CIVIL
MGM Consulting Inc.

TRAFFIC
BA Consulting Group Ltd.

COSTING
A.W. Hooker Associates Ltd.

HERITAGE
Robyn Huether Architect

LANDSCAPE
North Design Office

TORONTO, ONTARIO
TORONTO ESTONIAN CULTURAL CENTRE

BUILDING SECTIONS

Project Number: 1604
Drawing Scale: 1:100
Date: FEB. 13 2018
File Name: SECTIONS
Drawn By: PP / PD
Reviewed By: AK

A5.02

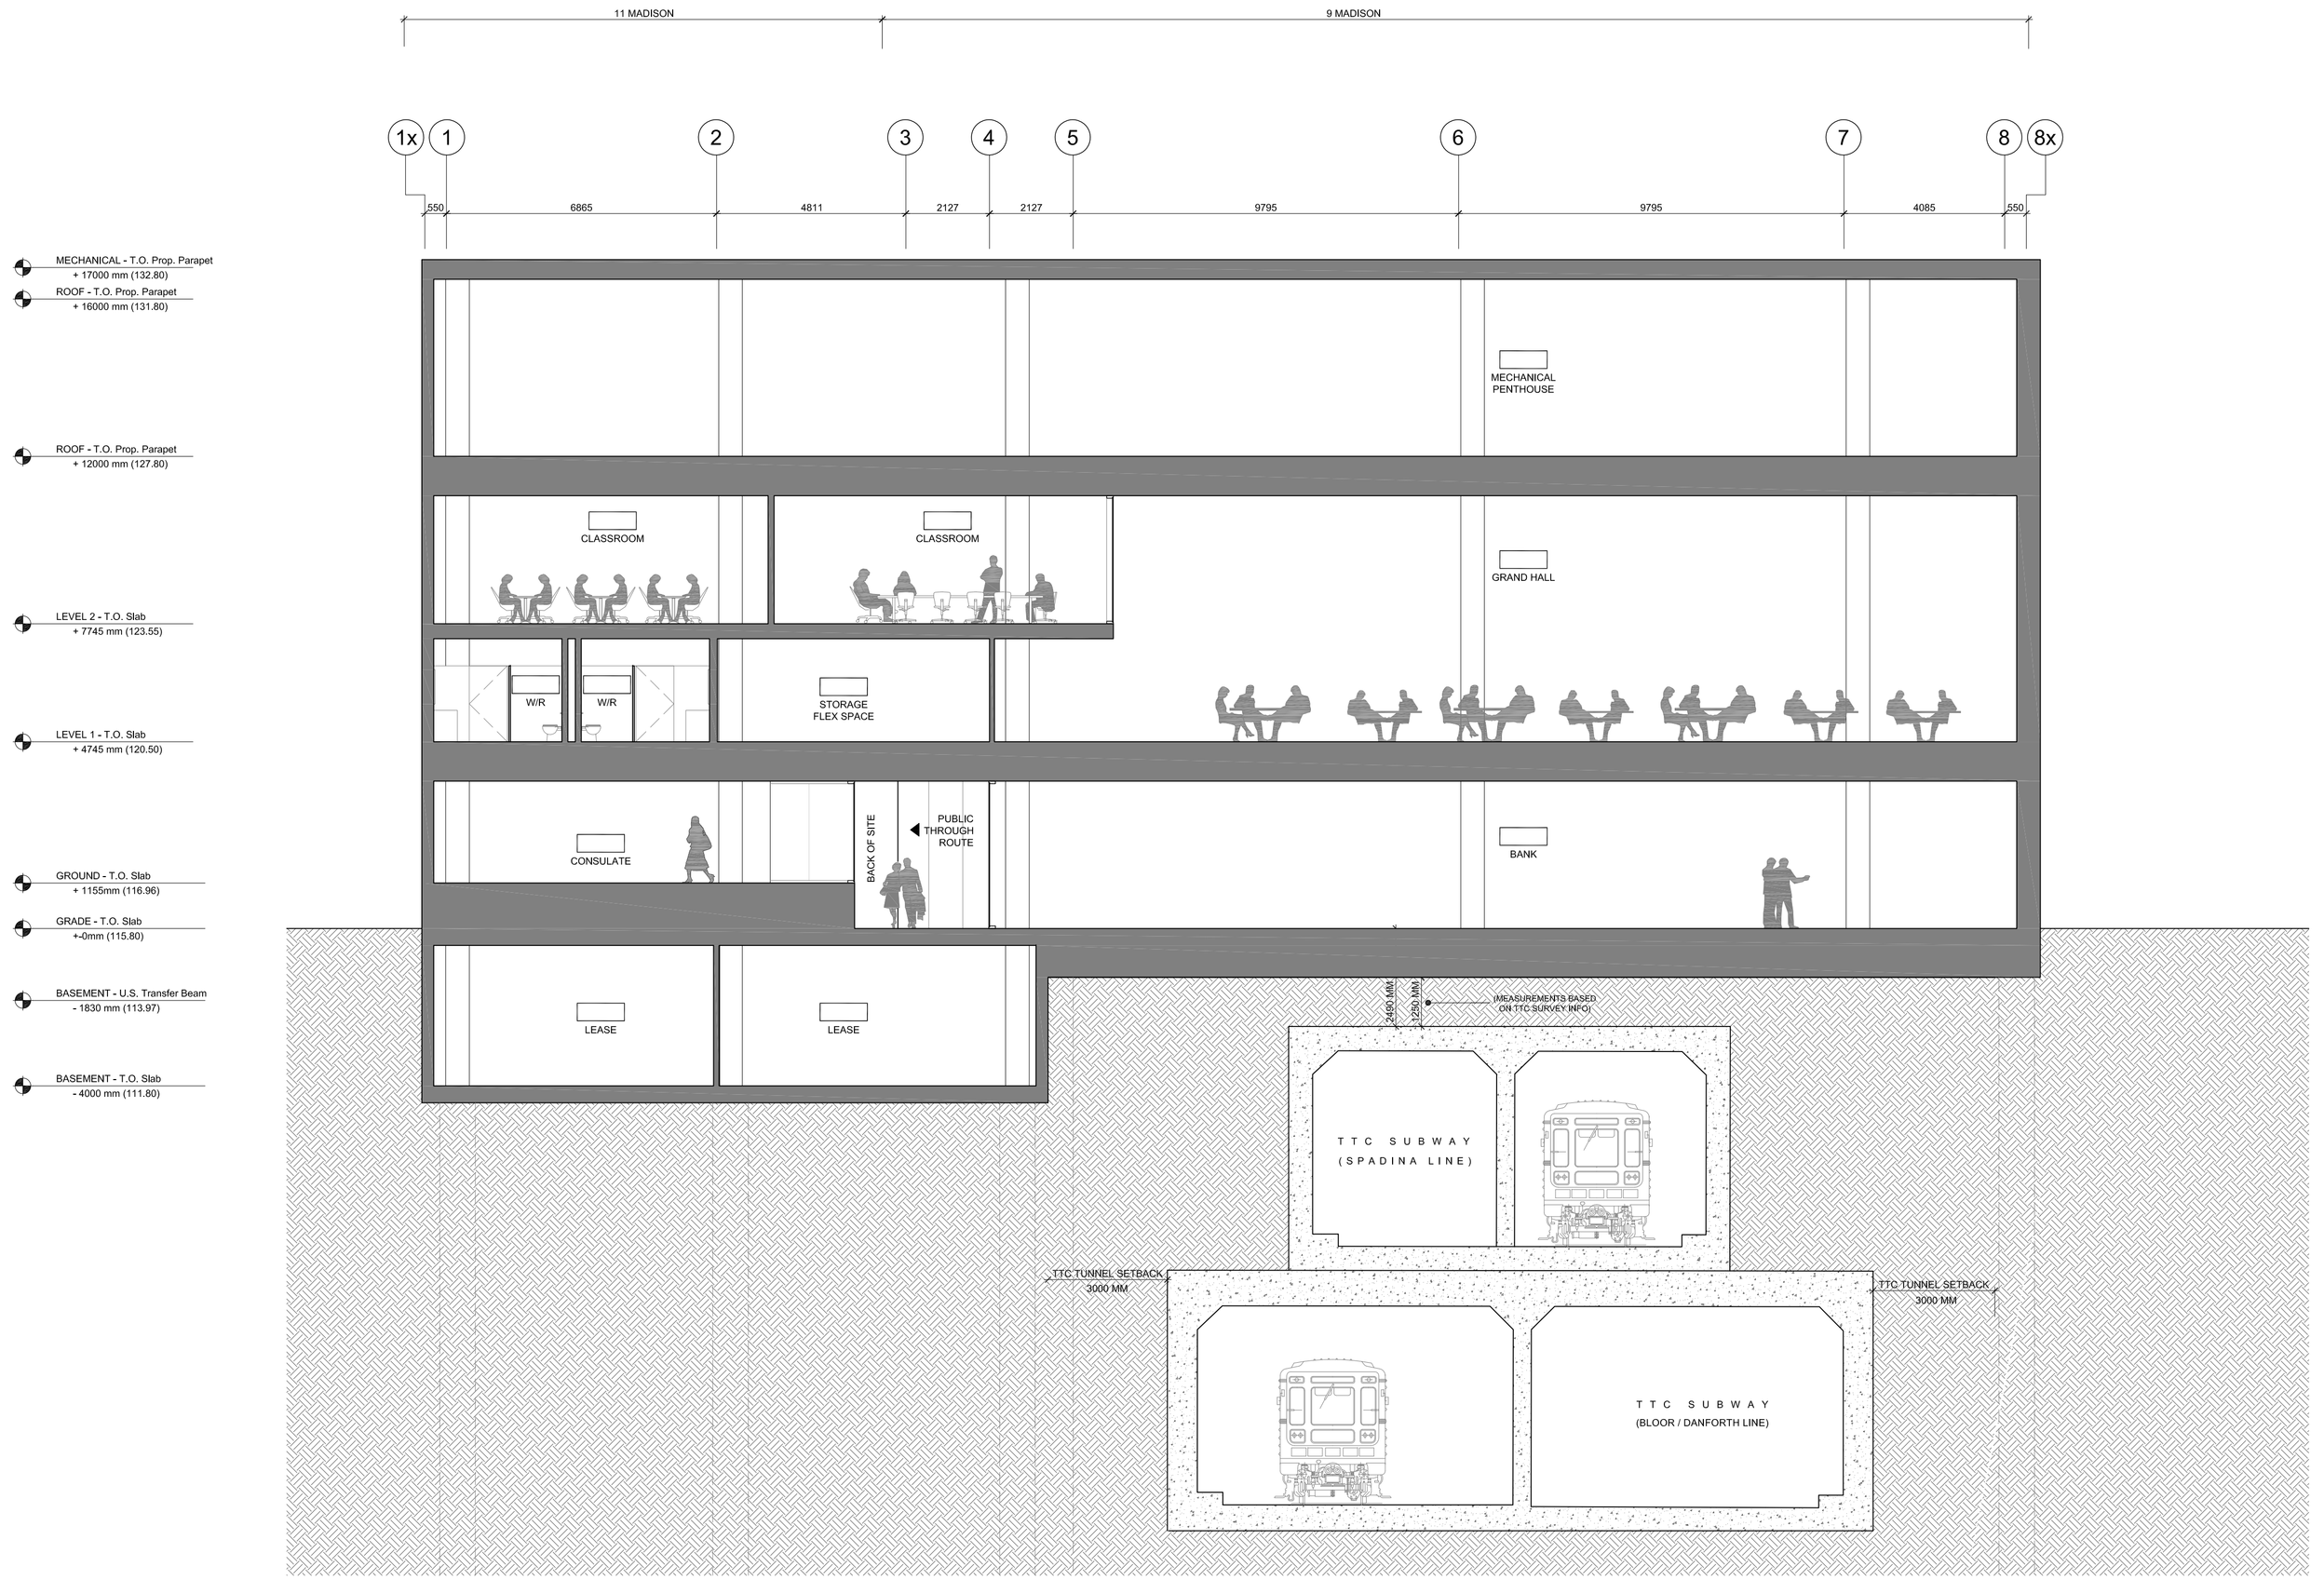

1 / A5.03 SECTION
1:100

KONGATS ARCHITECTS
2-23 MORROW AVENUE TEL - 416 . 504 . 8998
SUITE 302 TORONTO FAX - 416 . 504 . 6556
CANADA M6R 2H9 office@kongatsarchitects.com

General Notes

General Contractor must check and verify all dimensions before proceeding with the Work.
DO NOT SCALE DRAWINGS

These documents are the sole property of the Architect and must not be reproduced without prior written consent.

Notes

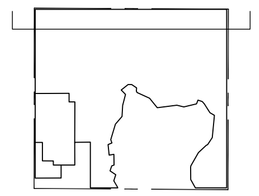

Rev.#	Description	Date
01	ISSUED FOR SITE PLAN APP.	03.23.2018

Consultants

STRUCTURAL
Entuitive

MECHANICAL & ELECTRICAL
Smith + Andersen

CIVIL
MGM Consulting Inc.

TRAFFIC
BA Consulting Group Ltd.

COSTING
A.W. Hooker Associates Ltd.

HERITAGE
Robyn Huether Architect

LANDSCAPE
North Design Office

TORONTO, ONTARIO
TORONTO ESTONIAN CULTURAL CENTRE

BUILDING SECTIONS

Project Number: 1604
Drawing Scale: 1:100
Date: FEB. 14 2018
File Name: SECTIONS
Drawn By: PP / PD
Reviewed By: AK

A5.03

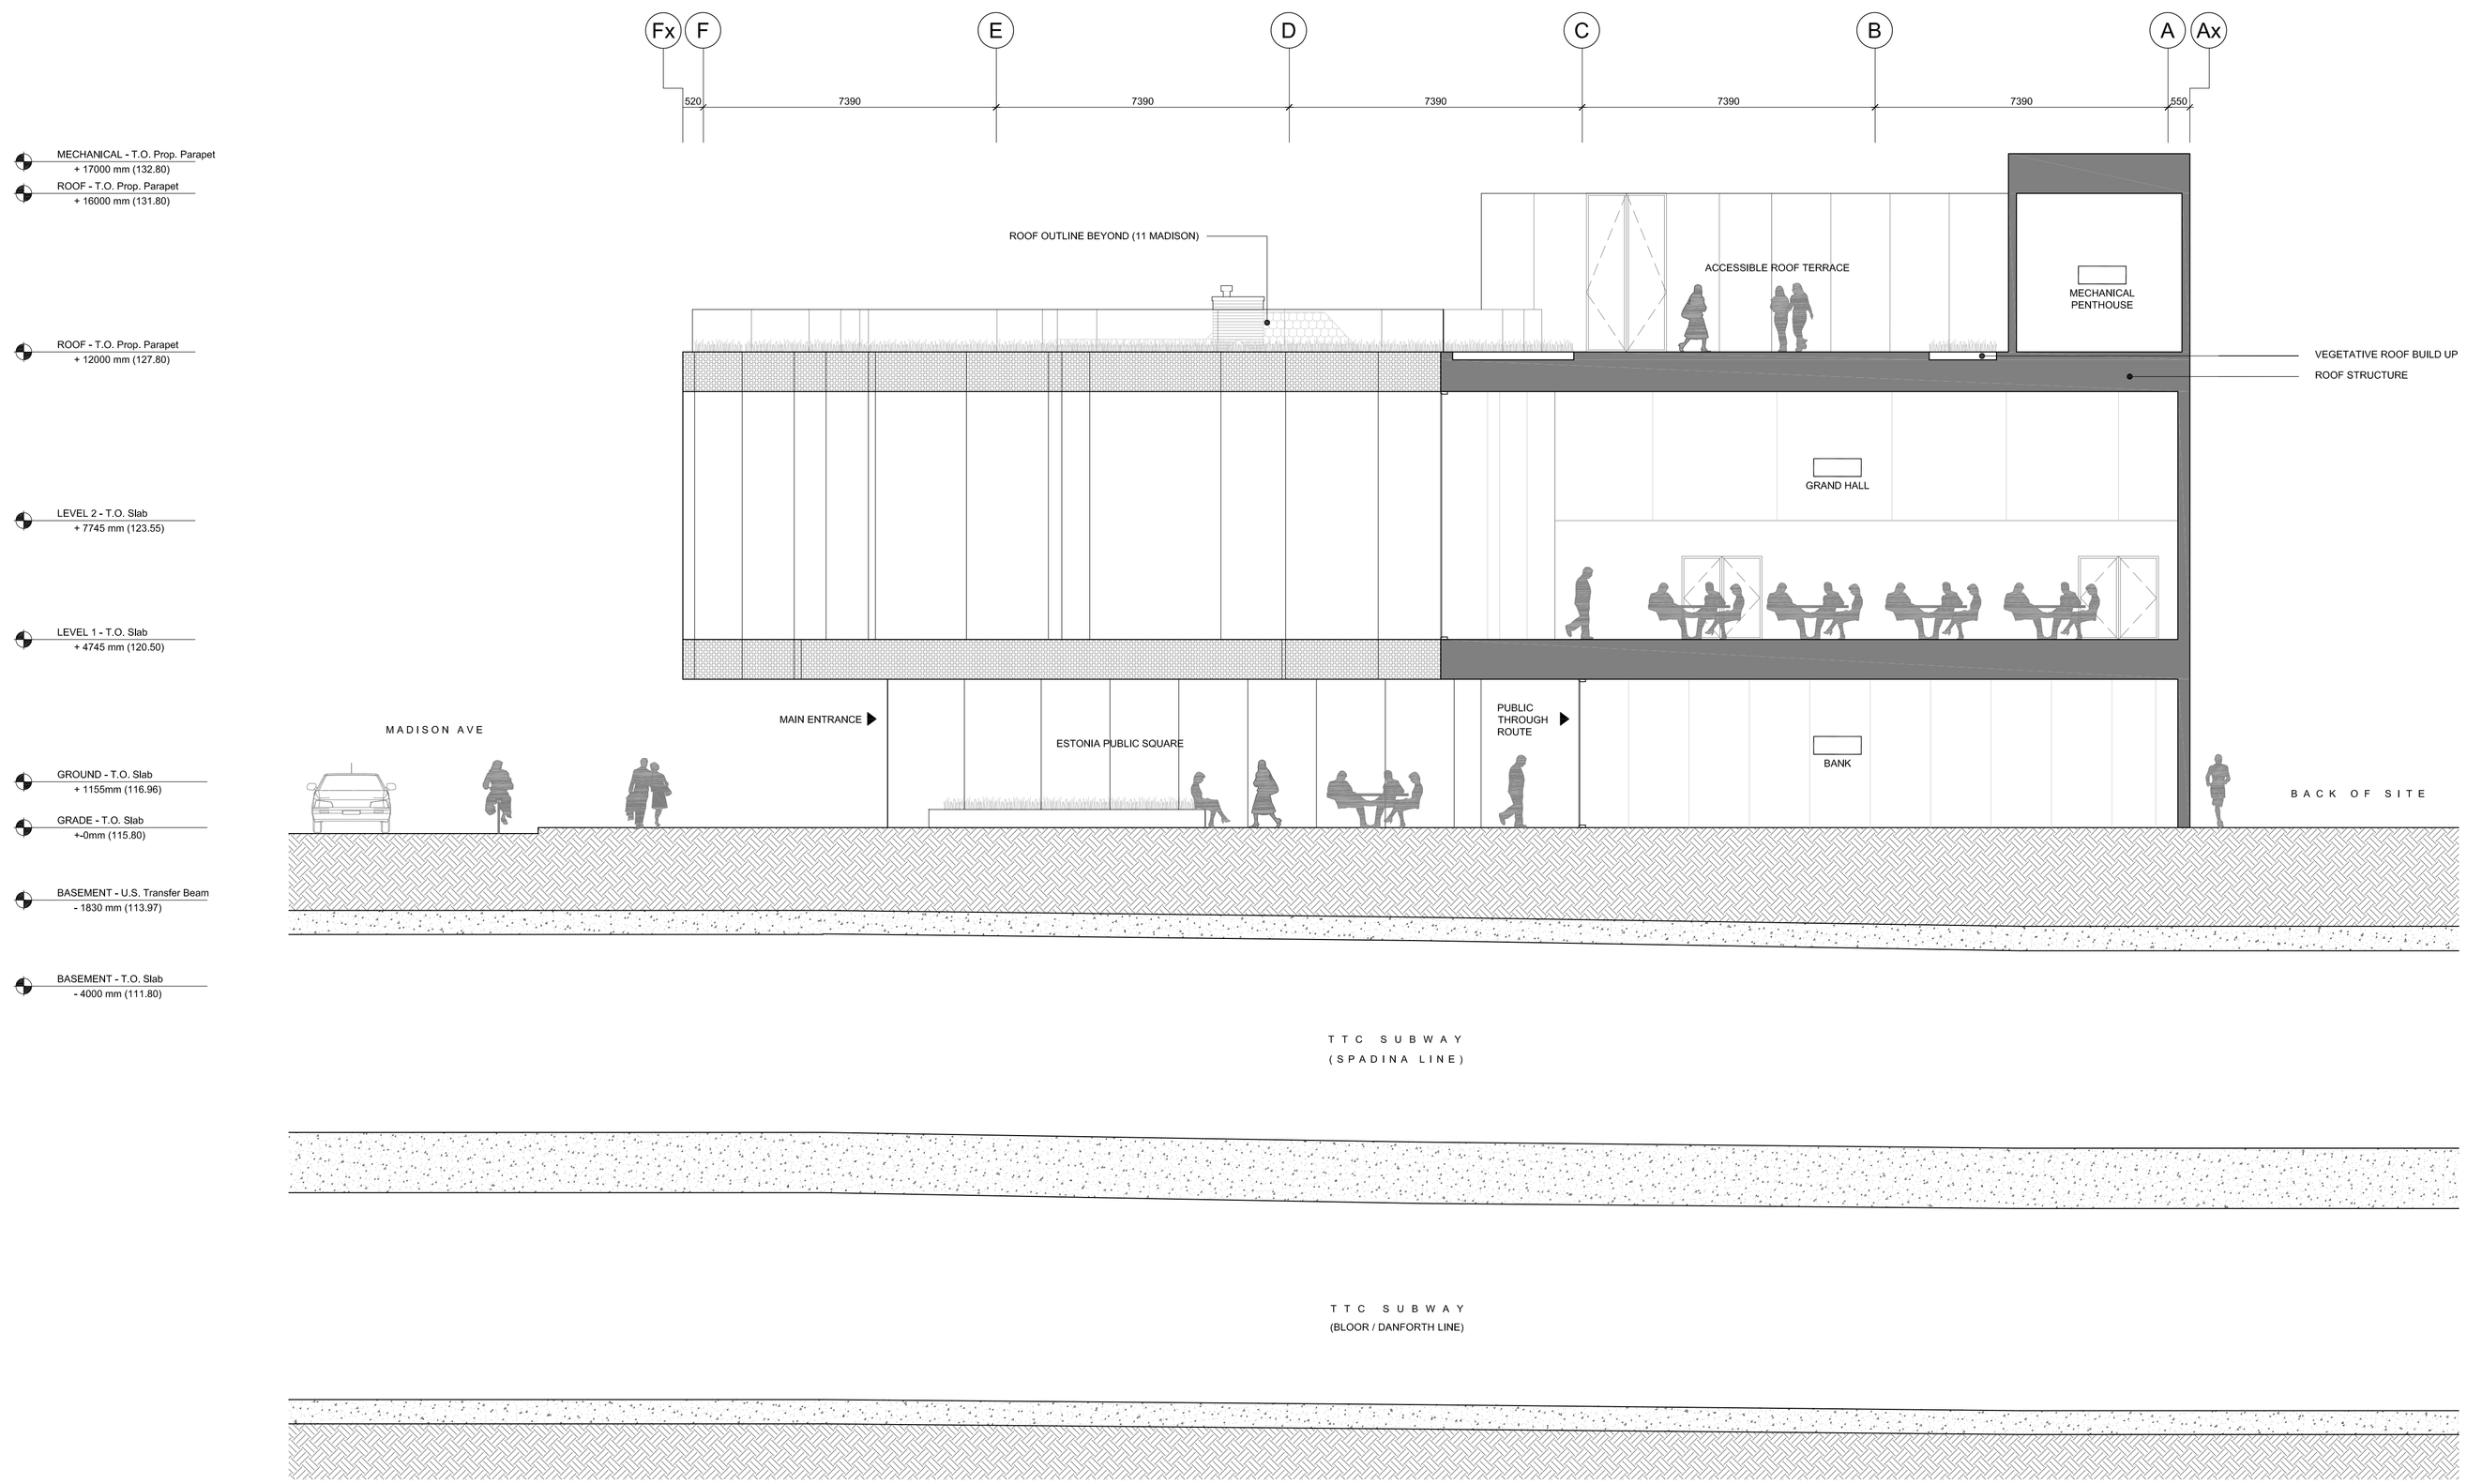

1 / A5.04 SECTION
1:100

KONGATS ARCHITECTS
2-23 MORROW AVENUE SUITE 302 TORONTO CANADA M6R 2H9
TEL - 416 . 504 - 8998
FAX - 416 . 504 - 6556
office@kongatsarchitects.com

General Notes

General Contractor must check and verify all dimensions before proceeding with the Work.
DO NOT SCALE DRAWINGS

These documents are the sole property of the Architect and must not be reproduced without prior written consent.

Notes

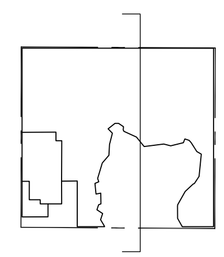

Rev.#	Description	Date
01	ISSUED FOR SITE PLAN APP.	03.23.2018

Consultants

STRUCTURAL
Entuitive

MECHANICAL & ELECTRICAL
Smith + Andersen

CIVIL
MGM Consulting Inc.

TRAFFIC
BA Consulting Group Ltd.

COSTING
A.W. Hooker Associates Ltd.

HERITAGE
Robyn Huether Architect

LANDSCAPE
North Design Office

TORONTO, ONTARIO

TORONTO ESTONIAN CULTURAL CENTRE

BUILDING SECTIONS

Project Number: 1604
Drawing Scale: 1:100
Date: FEB. 15 2018
File Name: SECTIONS
Drawn By: PP / PD
Reviewed By: AK

A5.04

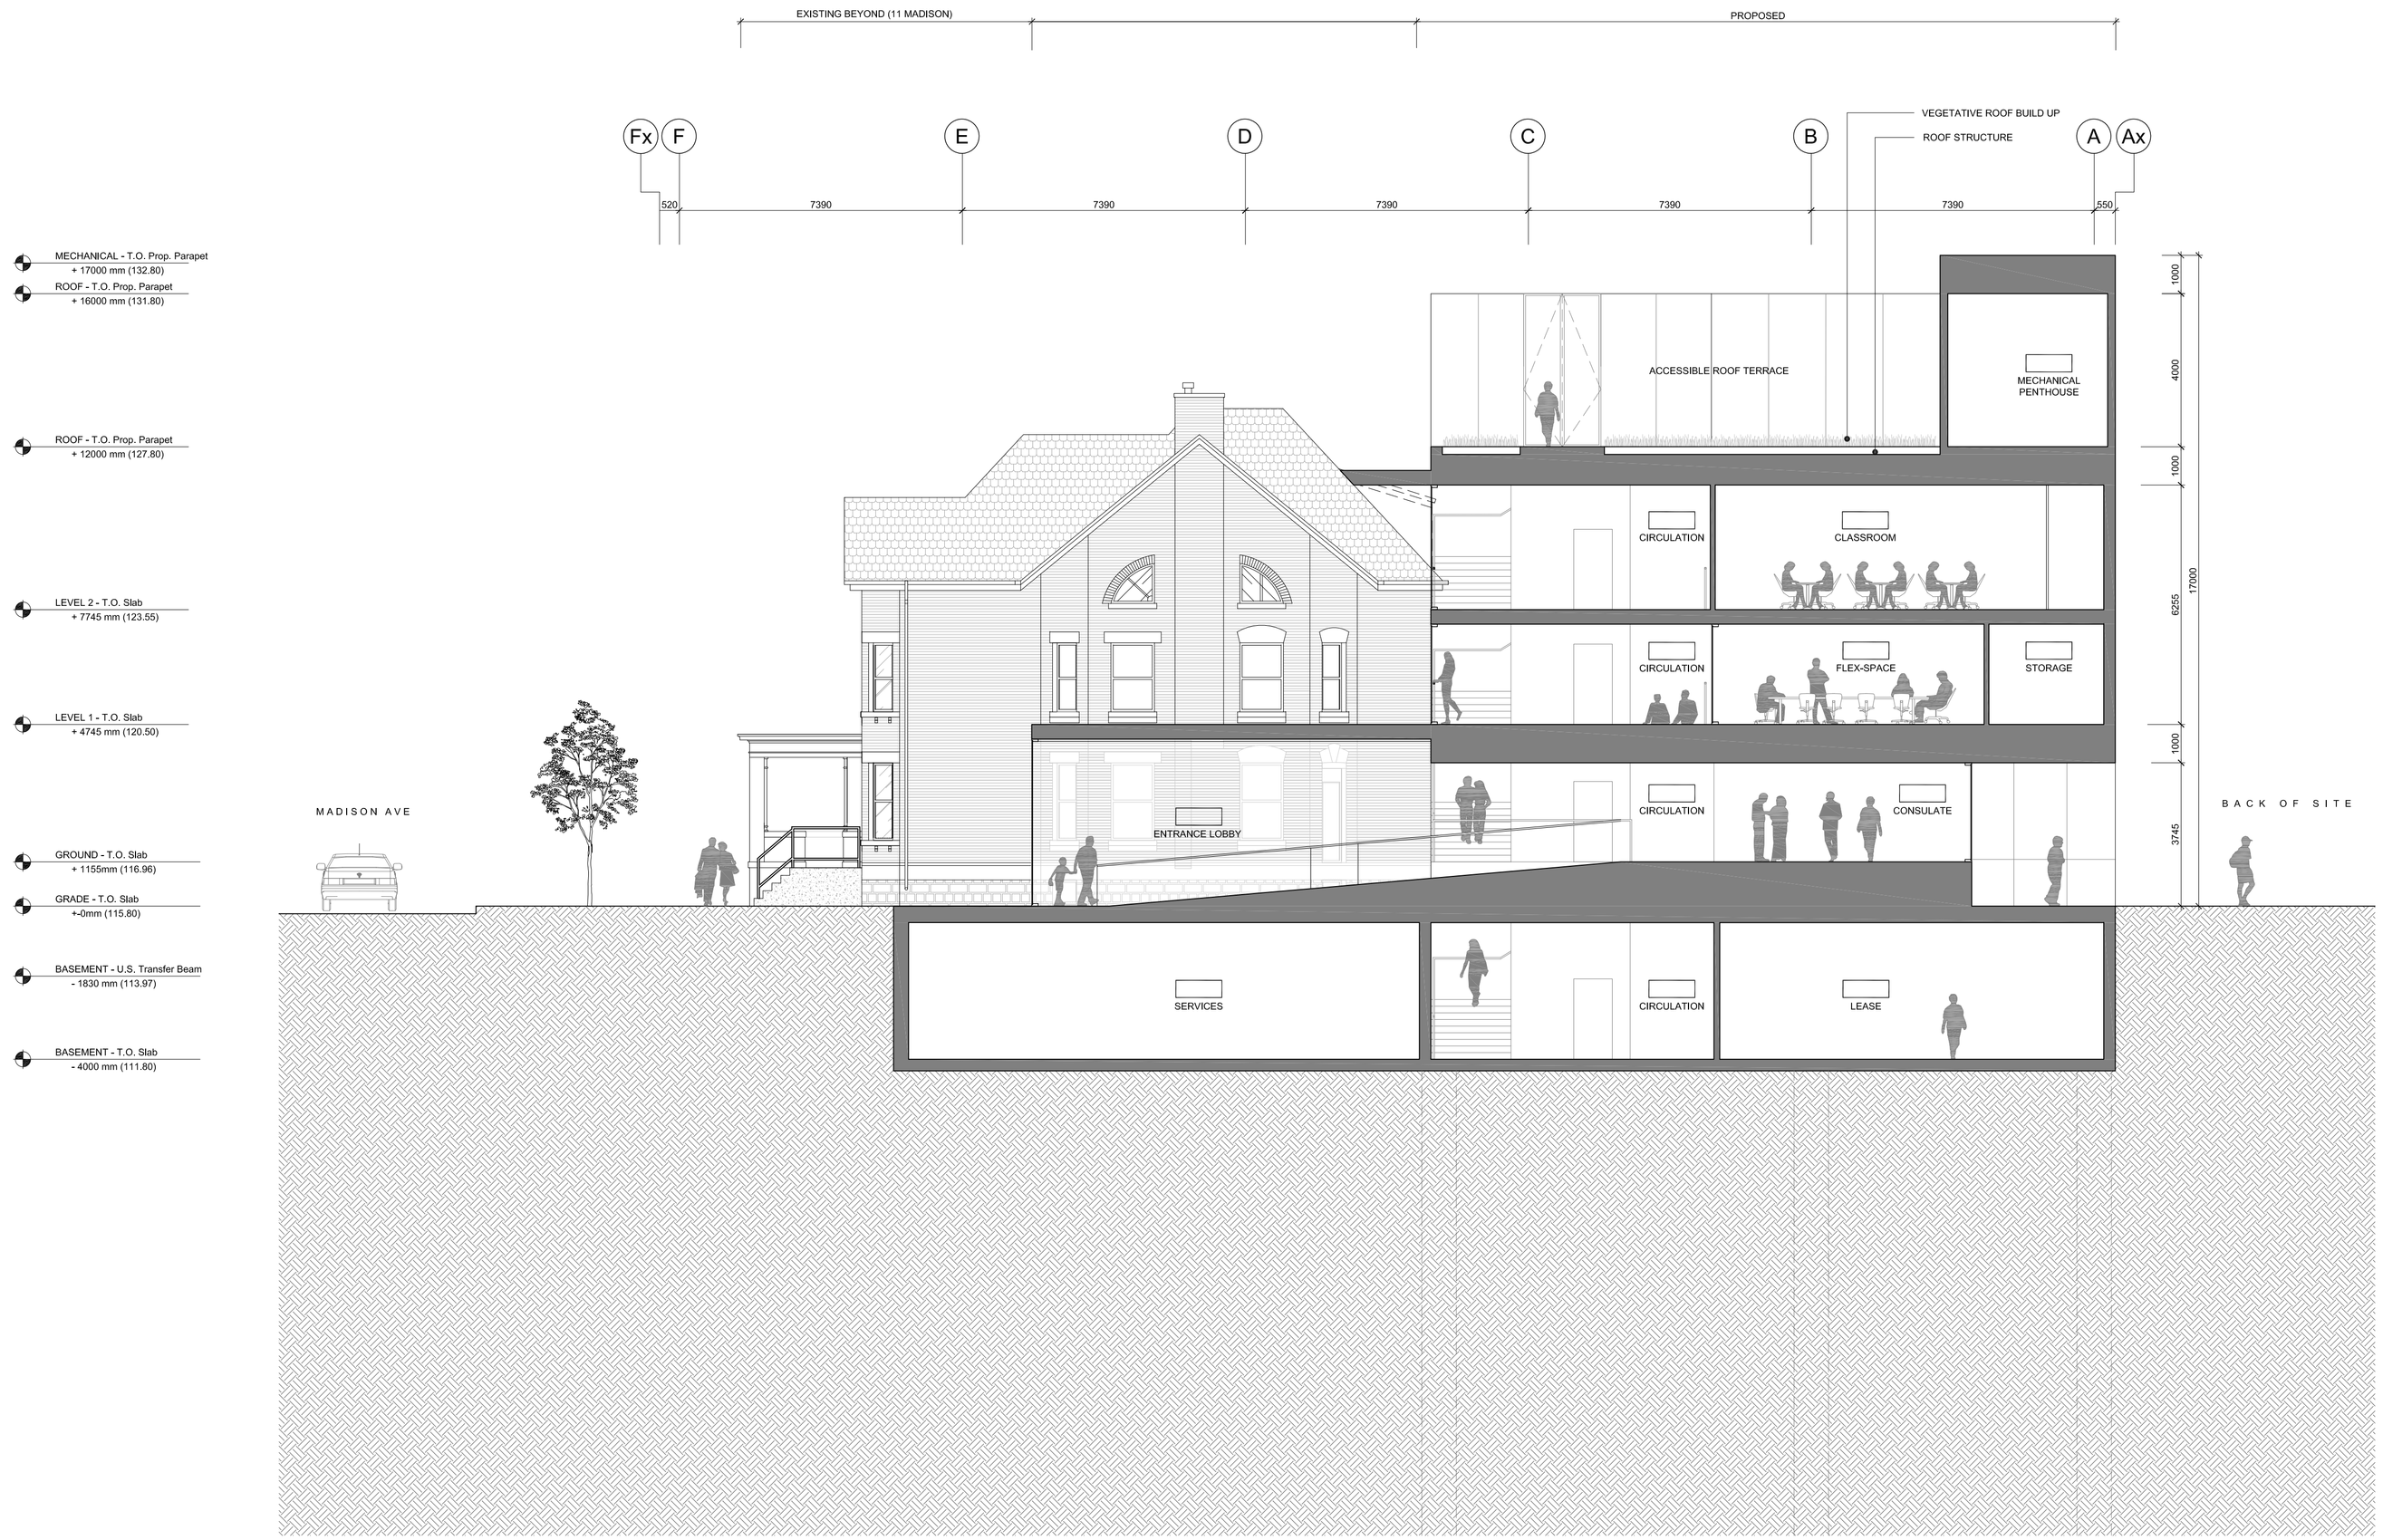

1 SECTION
A5.05 1:100

KONGATS ARCHITECTS
2-23 MORROW AVENUE SUITE 302 TORONTO CANADA M6R 2H9
TEL - 416 . 504 - 8998
FAX - 416 . 504 - 6556
office@kongatsarchitects.com

General Notes

General Contractor must check and verify all dimensions before proceeding with the Work.
DO NOT SCALE DRAWINGS

These documents are the sole property of the Architect and must not be reproduced without prior written consent.

Notes

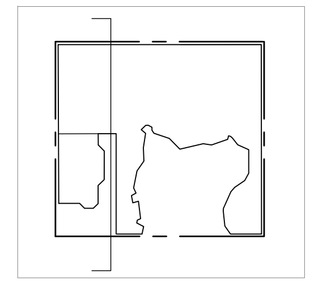

Rev.#	Description	Date
01	ISSUED FOR SITE PLAN APP.	03.23.2018

Consultants

STRUCTURAL
Entuitive

MECHANICAL & ELECTRICAL
Smith + Andersen

CIVIL
MGM Consulting Inc.

TRAFFIC
BA Consulting Group Ltd.

COSTING
A.W. Hooker Associates Ltd.

HERITAGE
Robyn Huether Architect

LANDSCAPE
North Design Office

TORONTO, ONTARIO

TORONTO ESTONIAN CULTURAL CENTRE

BUILDING SECTIONS

Project Number: 1604
Drawing Scale: 1:100
Date: FEB.14 2018
File Name: SECTIONS
Drawn By: PP / PD
Reviewed By: AK

A5.05

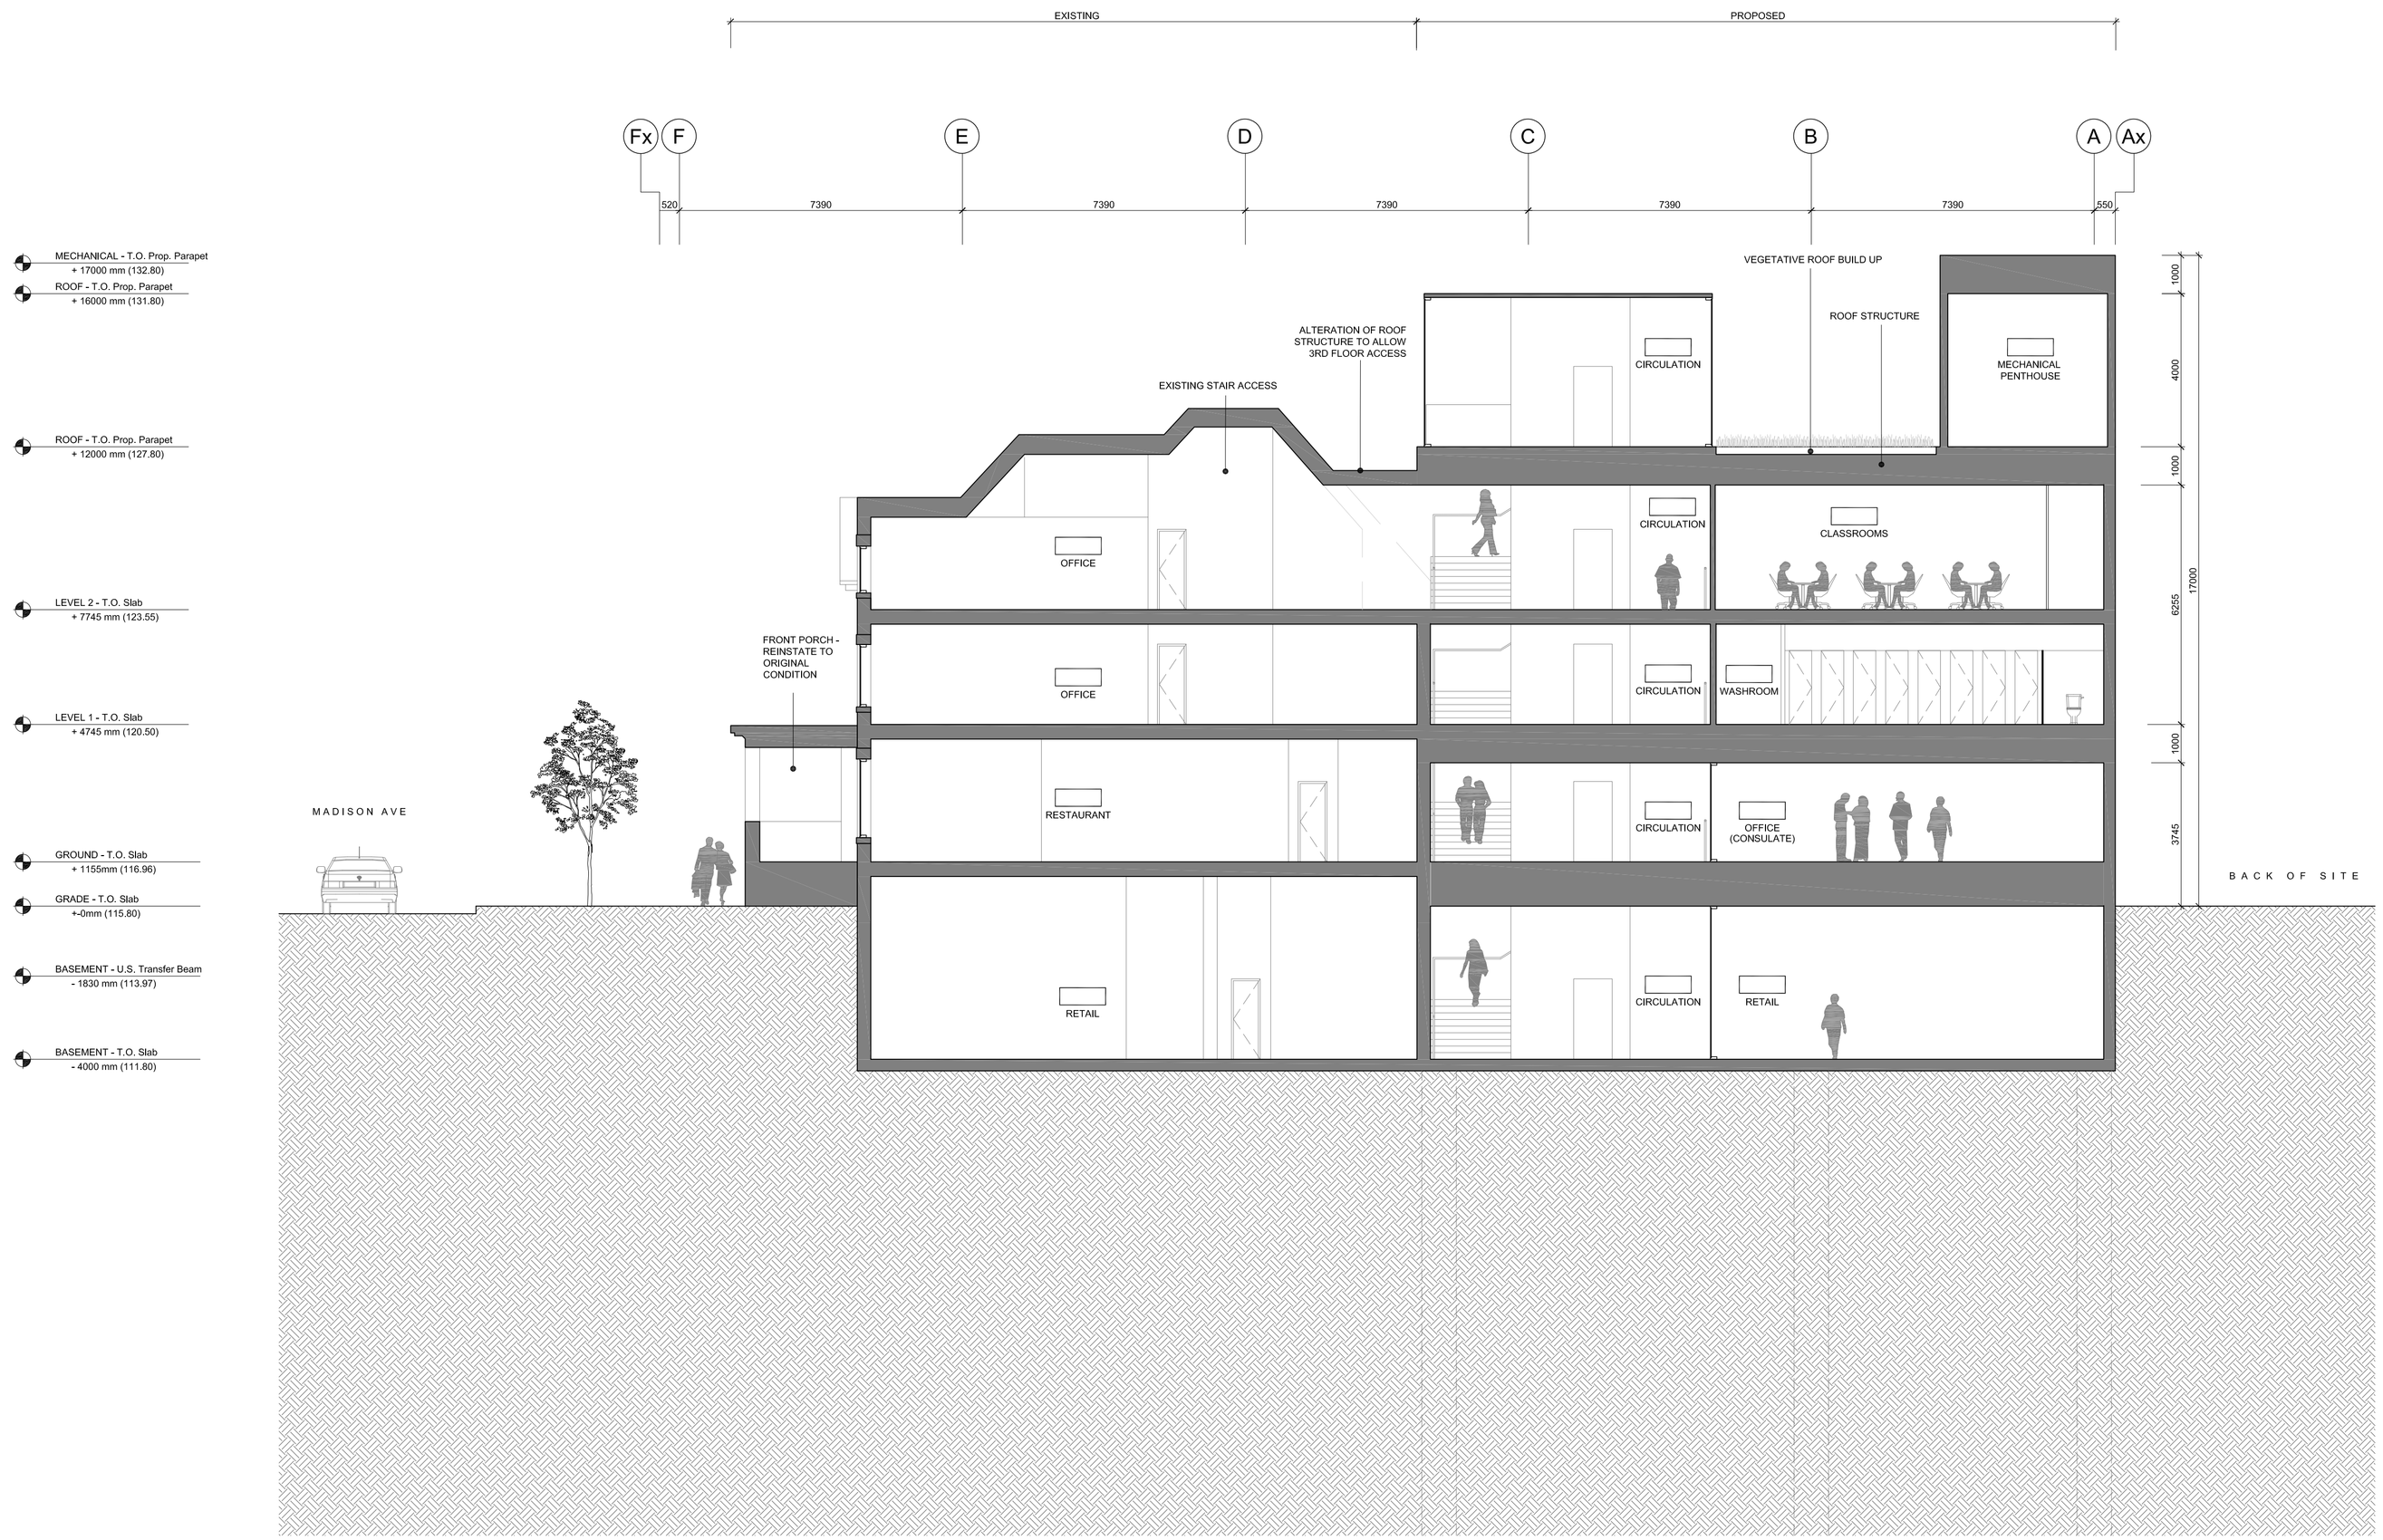

1 SECTION
A5.06 1:100

KONGATS ARCHITECTS
2-23 MORROW AVENUE SUITE 302 TORONTO CANADA M6R 2H9
TEL - 416 . 504 - 8998
FAX - 416 . 504 - 6556
office@kongatsarchitects.com

General Notes

General Contractor must check and verify all dimensions before proceeding with the Work.
DO NOT SCALE DRAWINGS

These documents are the sole property of the Architect and must not be reproduced without prior written consent.

Notes

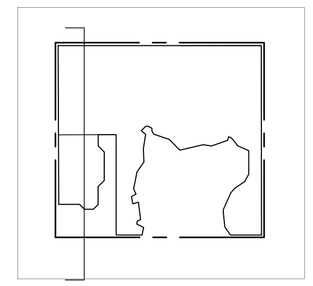

Rev.#	Description	Date
01	ISSUED FOR SITE PLAN APP.	03.23.2018

Consultants

STRUCTURAL
Entuitive

MECHANICAL & ELECTRICAL
Smith + Andersen

CIVIL
MGM Consulting Inc.

TRAFFIC
BA Consulting Group Ltd.

COSTING
A.W. Hooker Associates Ltd.

HERITAGE
Robyn Huether Architect

LANDSCAPE
North Design Office

TORONTO, ONTARIO

TORONTO ESTONIAN CULTURAL CENTRE

BUILDING SECTIONS

Project Number: 1604
Drawing Scale: 1:100
Date: FEB. 15 2018
File Name: SECTIONS
Drawn By: PP / PD
Reviewed By: AK

A5.06